



5

4

3


2

1


C

B

A

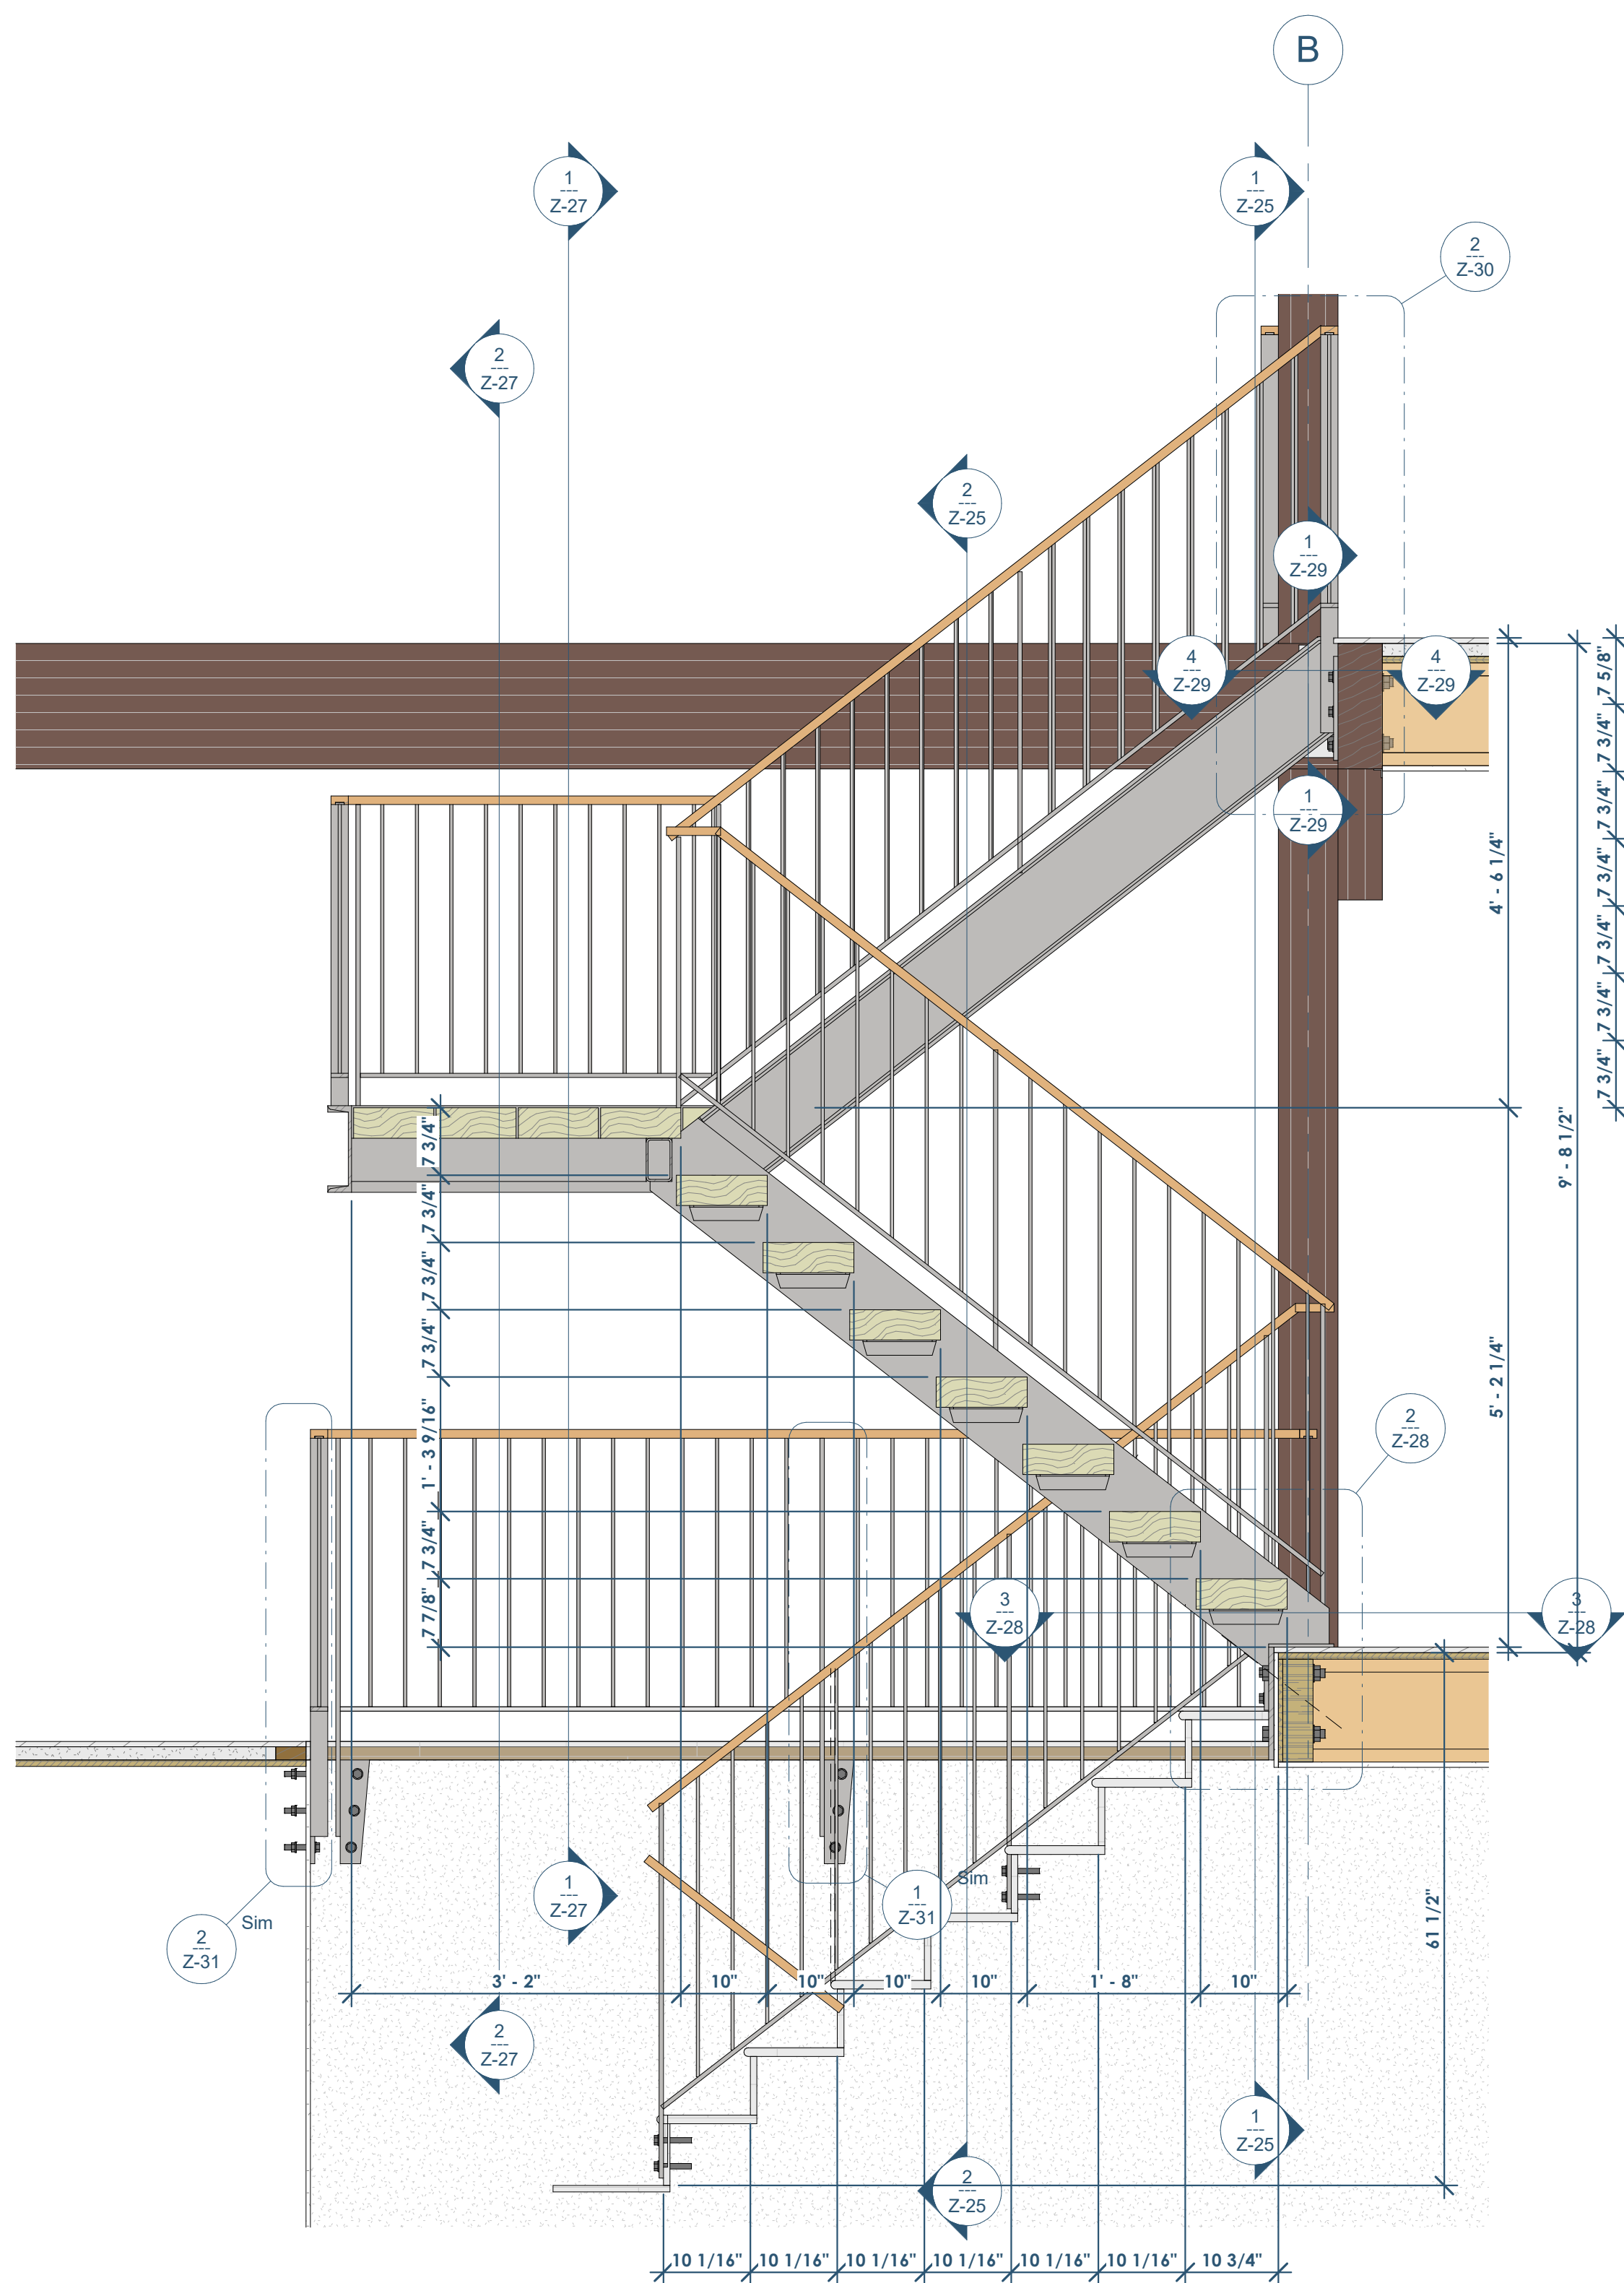

① STAIR - SECTION LOOKING NORTH  
3/4" = 1'-0"

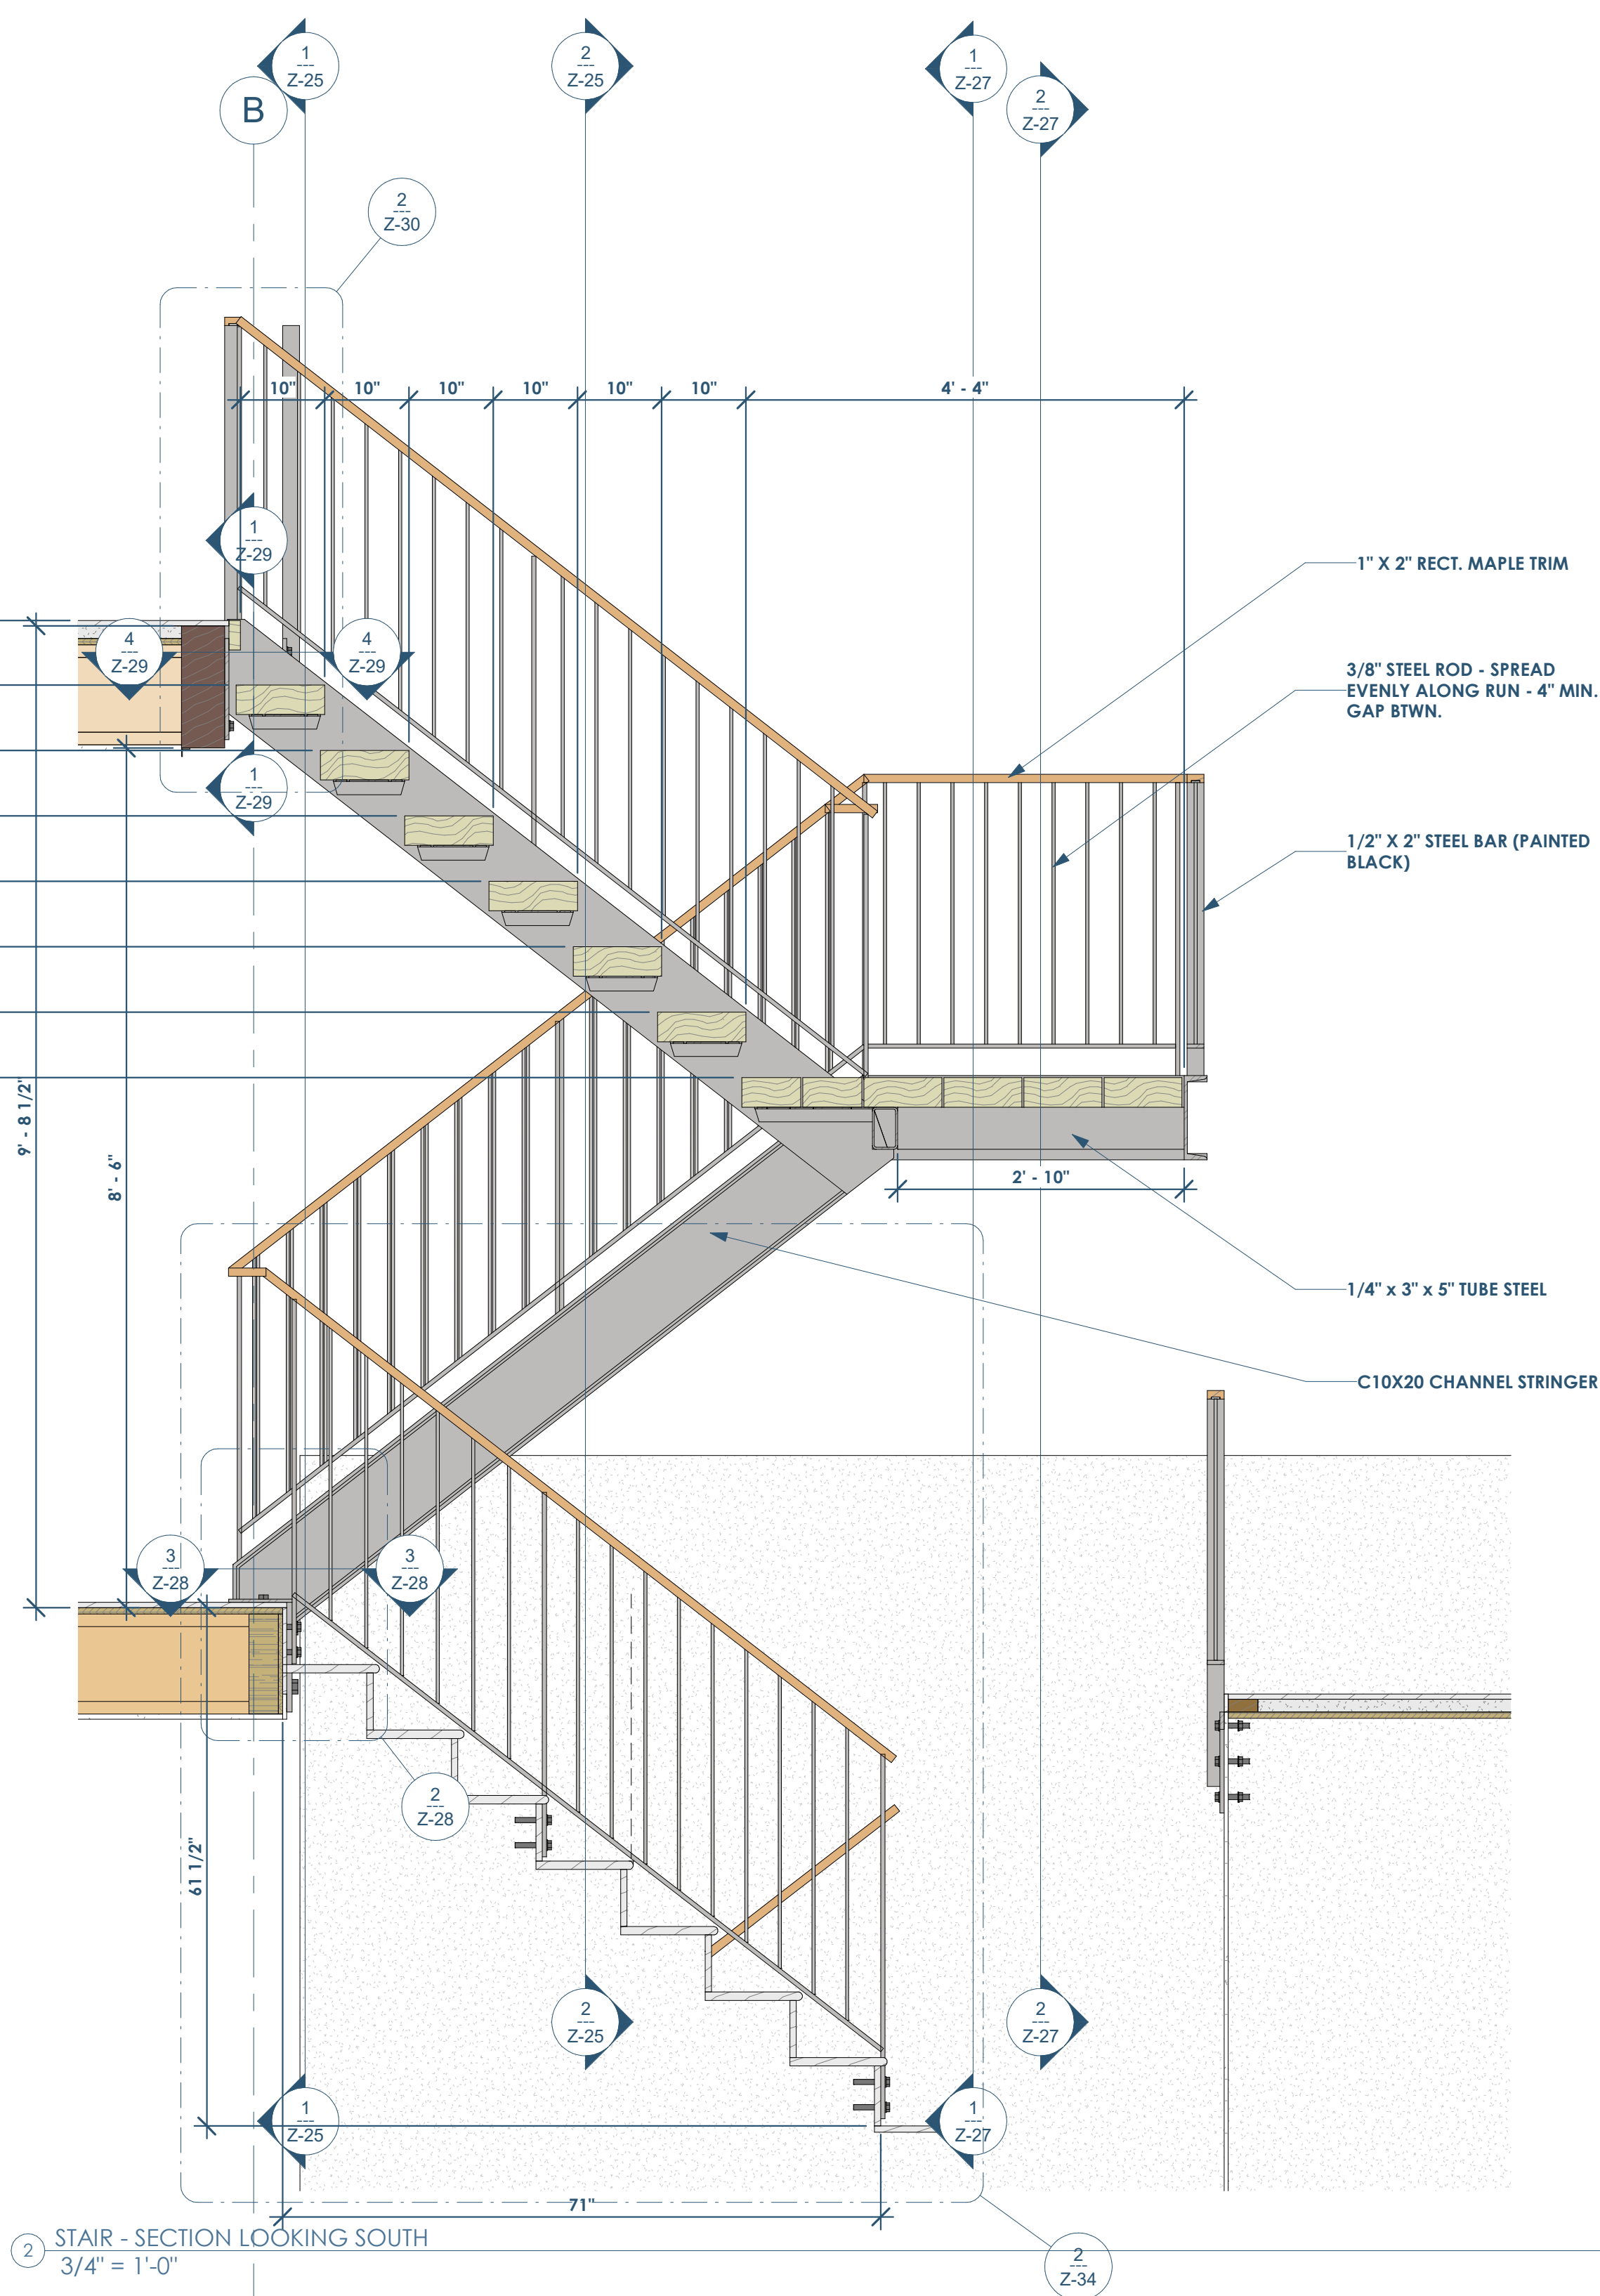

② STAIR - SECTION LOOKING SOUTH  
3/4" = 1'-0"

1" X 2" RECT. MAPLE TRIM

3/8" STEEL ROD - SPREAD  
EVENLY ALONG RUN - 4" MIN.  
GAP BTWN.

1/2" X 2" STEEL BAR (PAINTED  
BLACK)

1/4" X 3" X 5" TUBE STEEL

C10X20 CHANNEL STRINGER



5

4

3

2


1


C

B


A



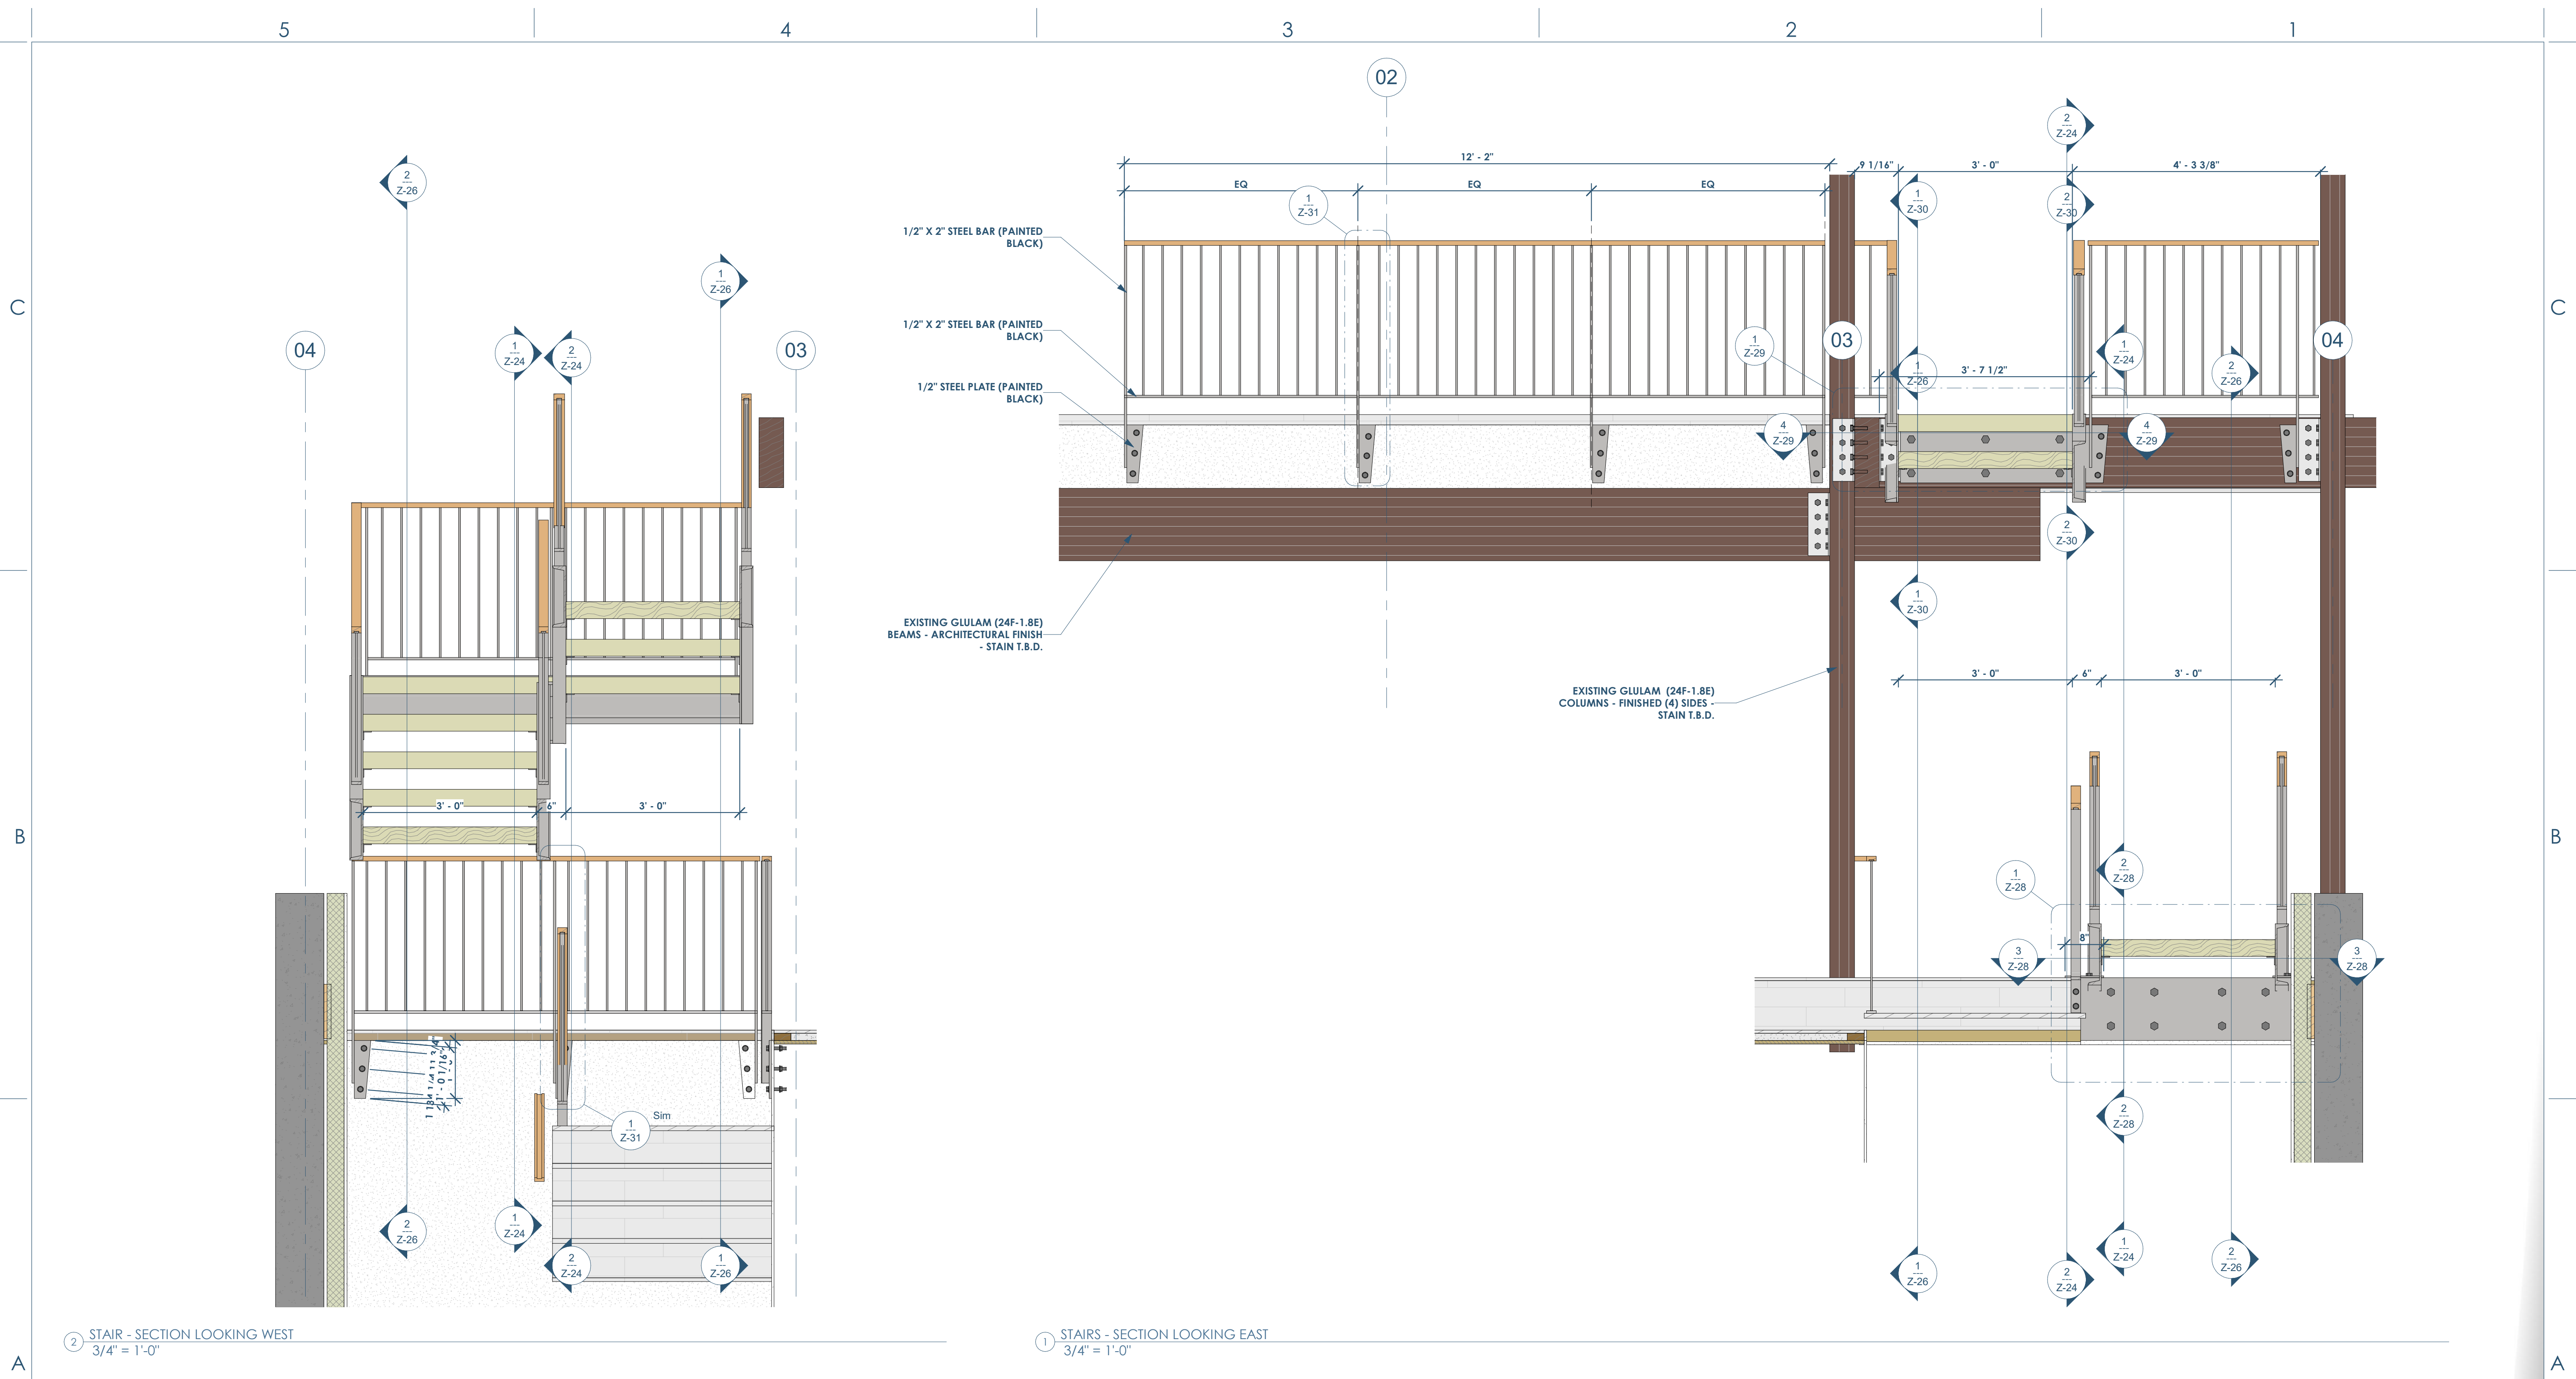

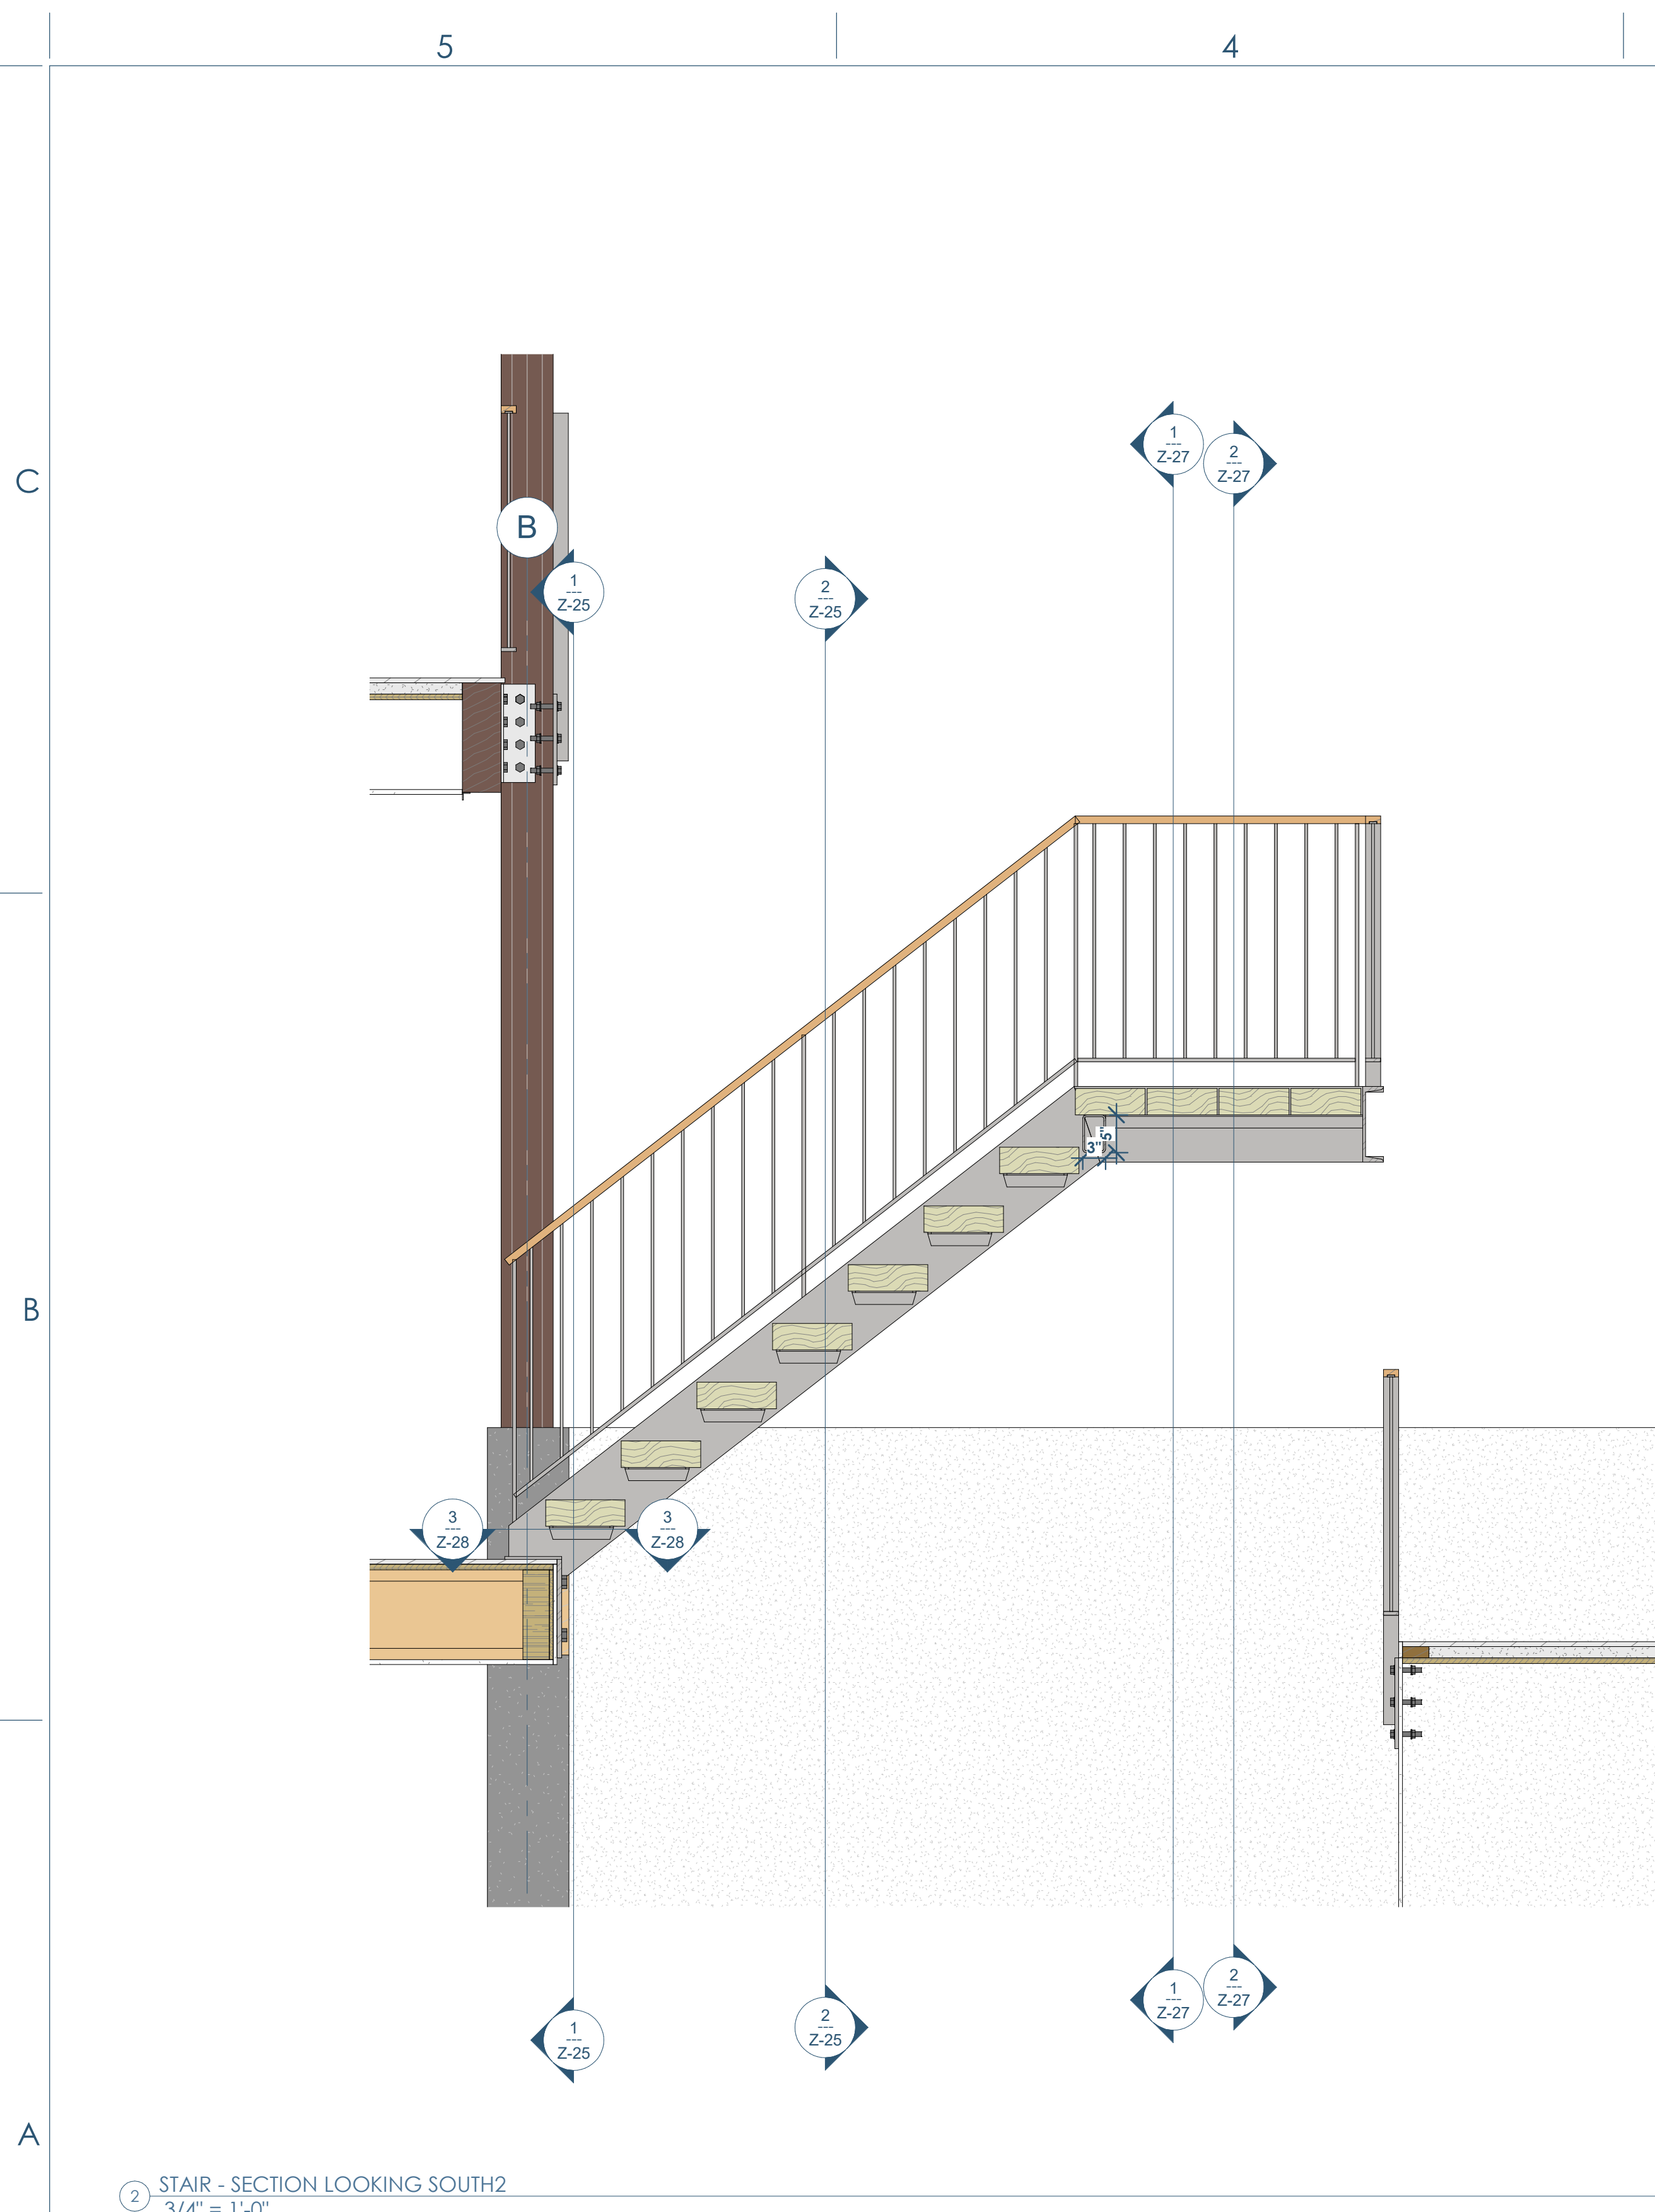

② STAIR - SECTION LOOKING SOUTH2  
3/4" = 1'-0"

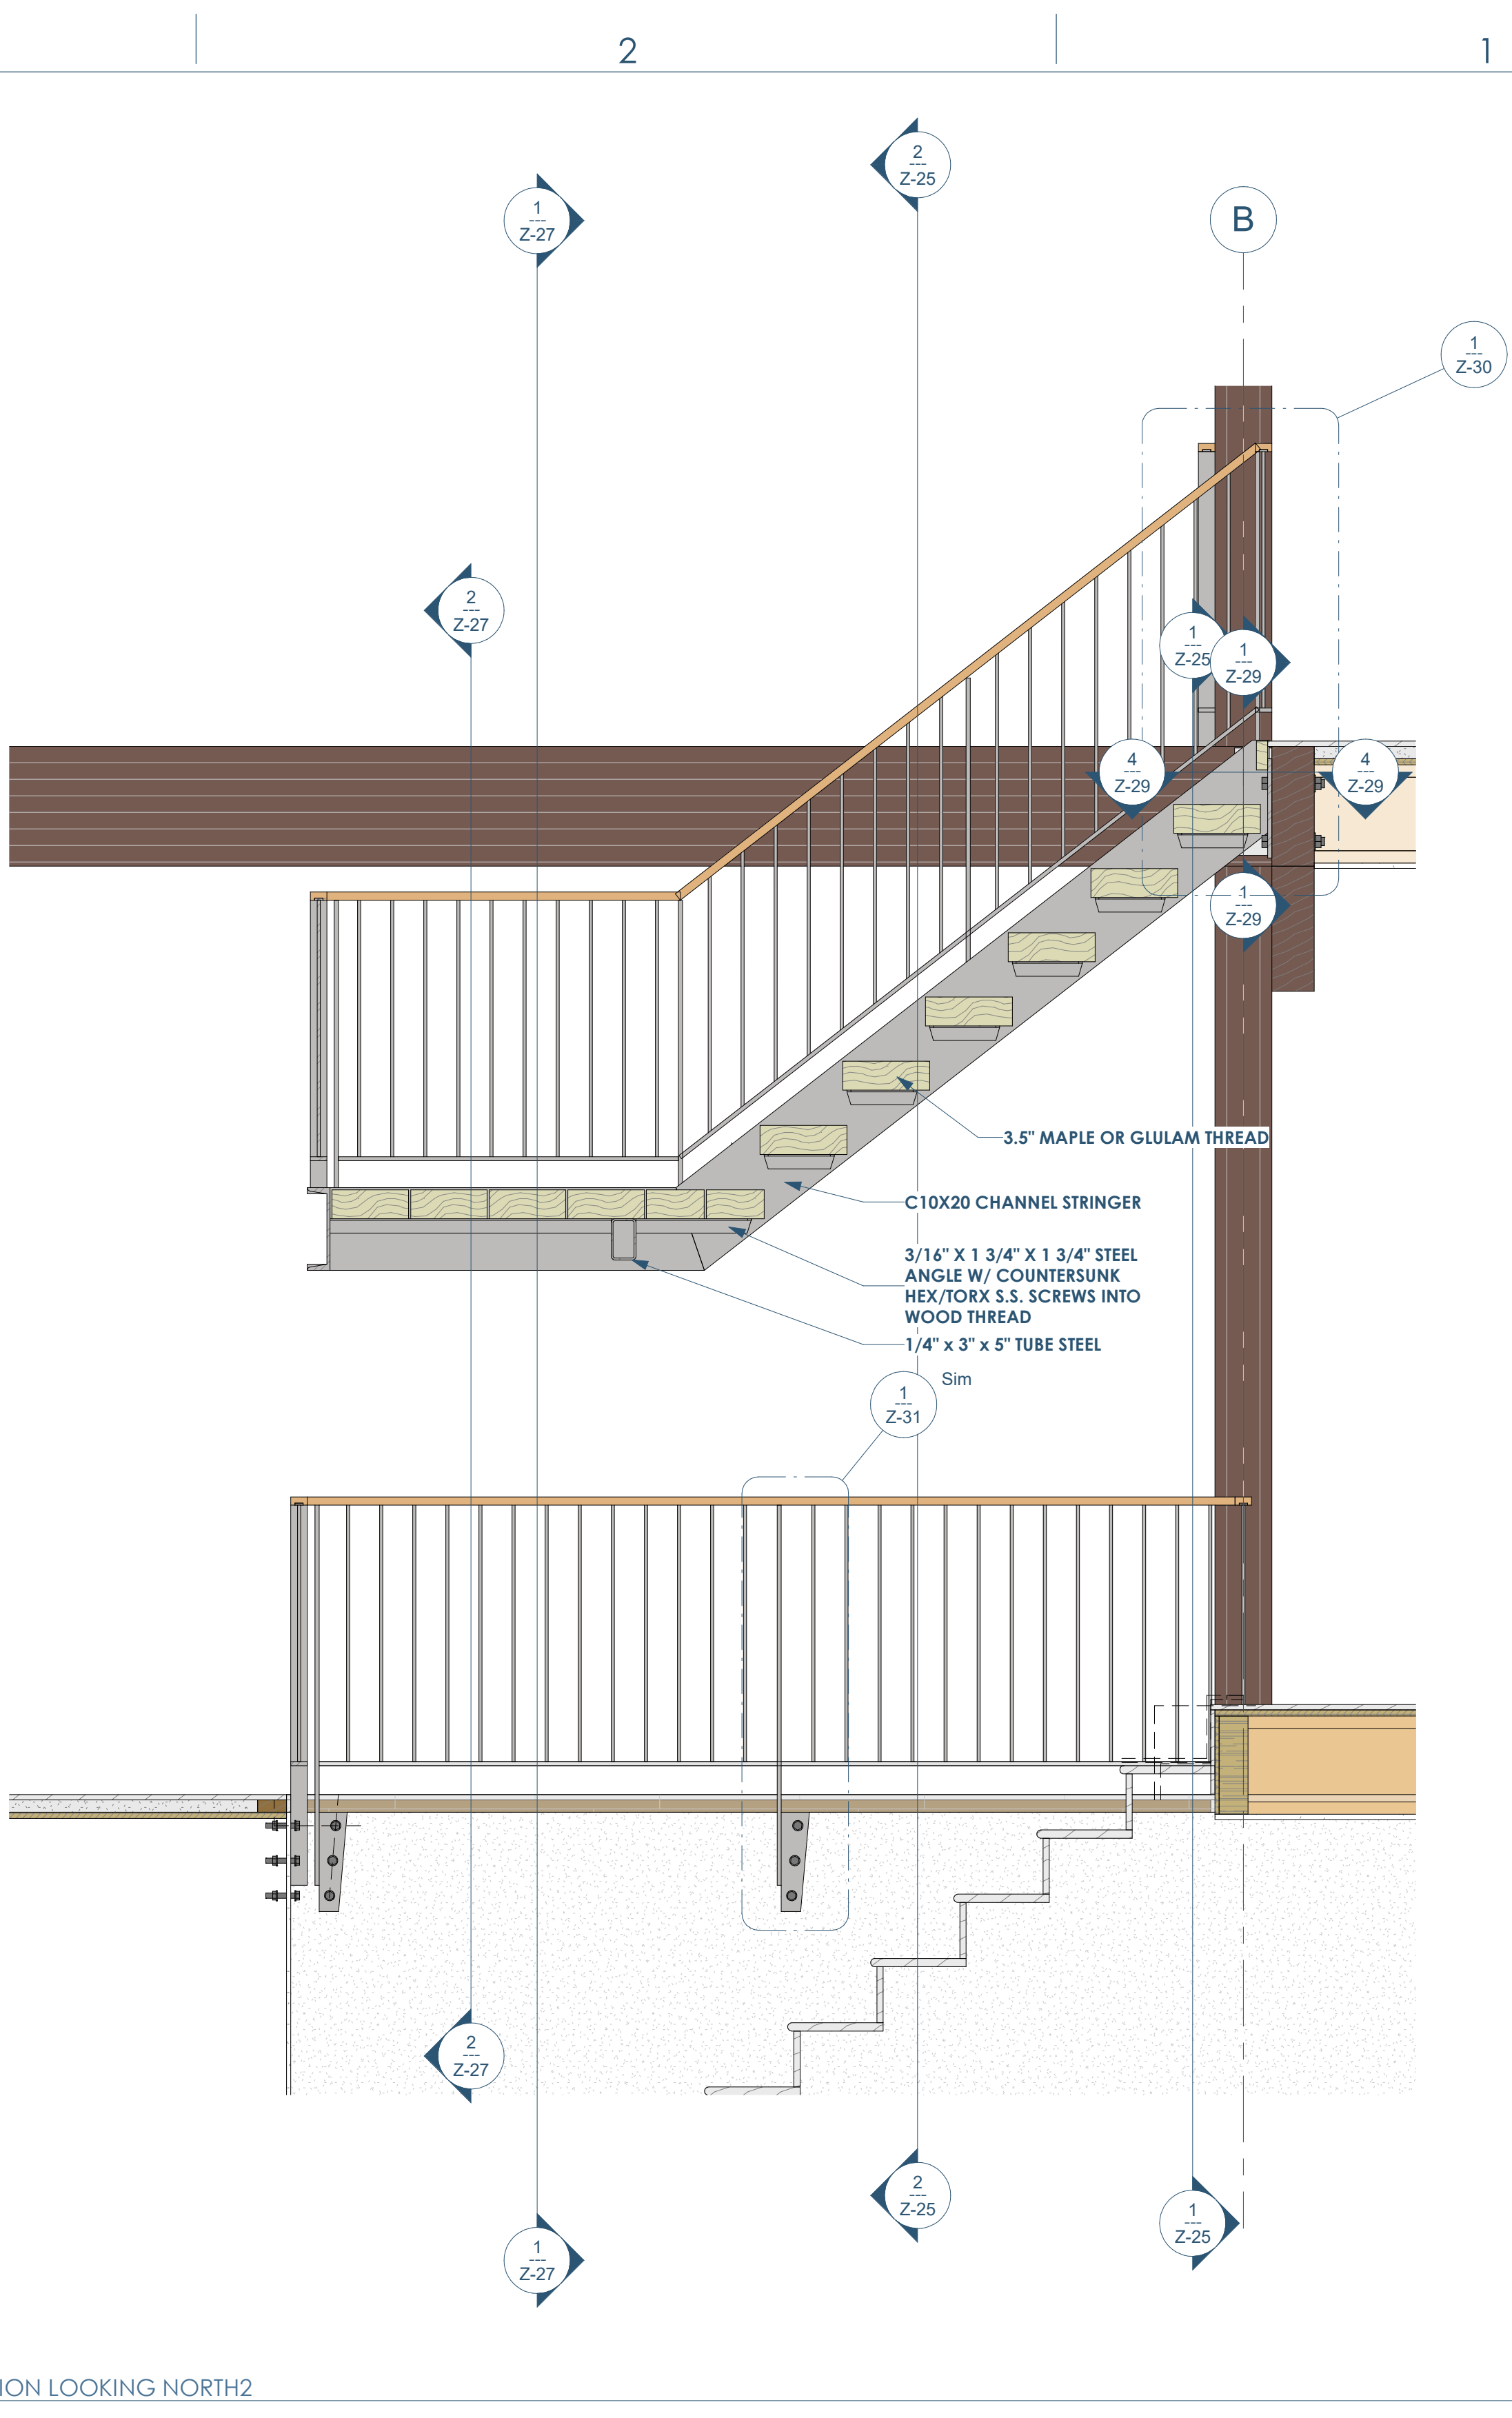


① STAIR - SECTION LOOKING NORTH2  
3/4" = 1'-0"

5 4 3 2 1

C

B

A

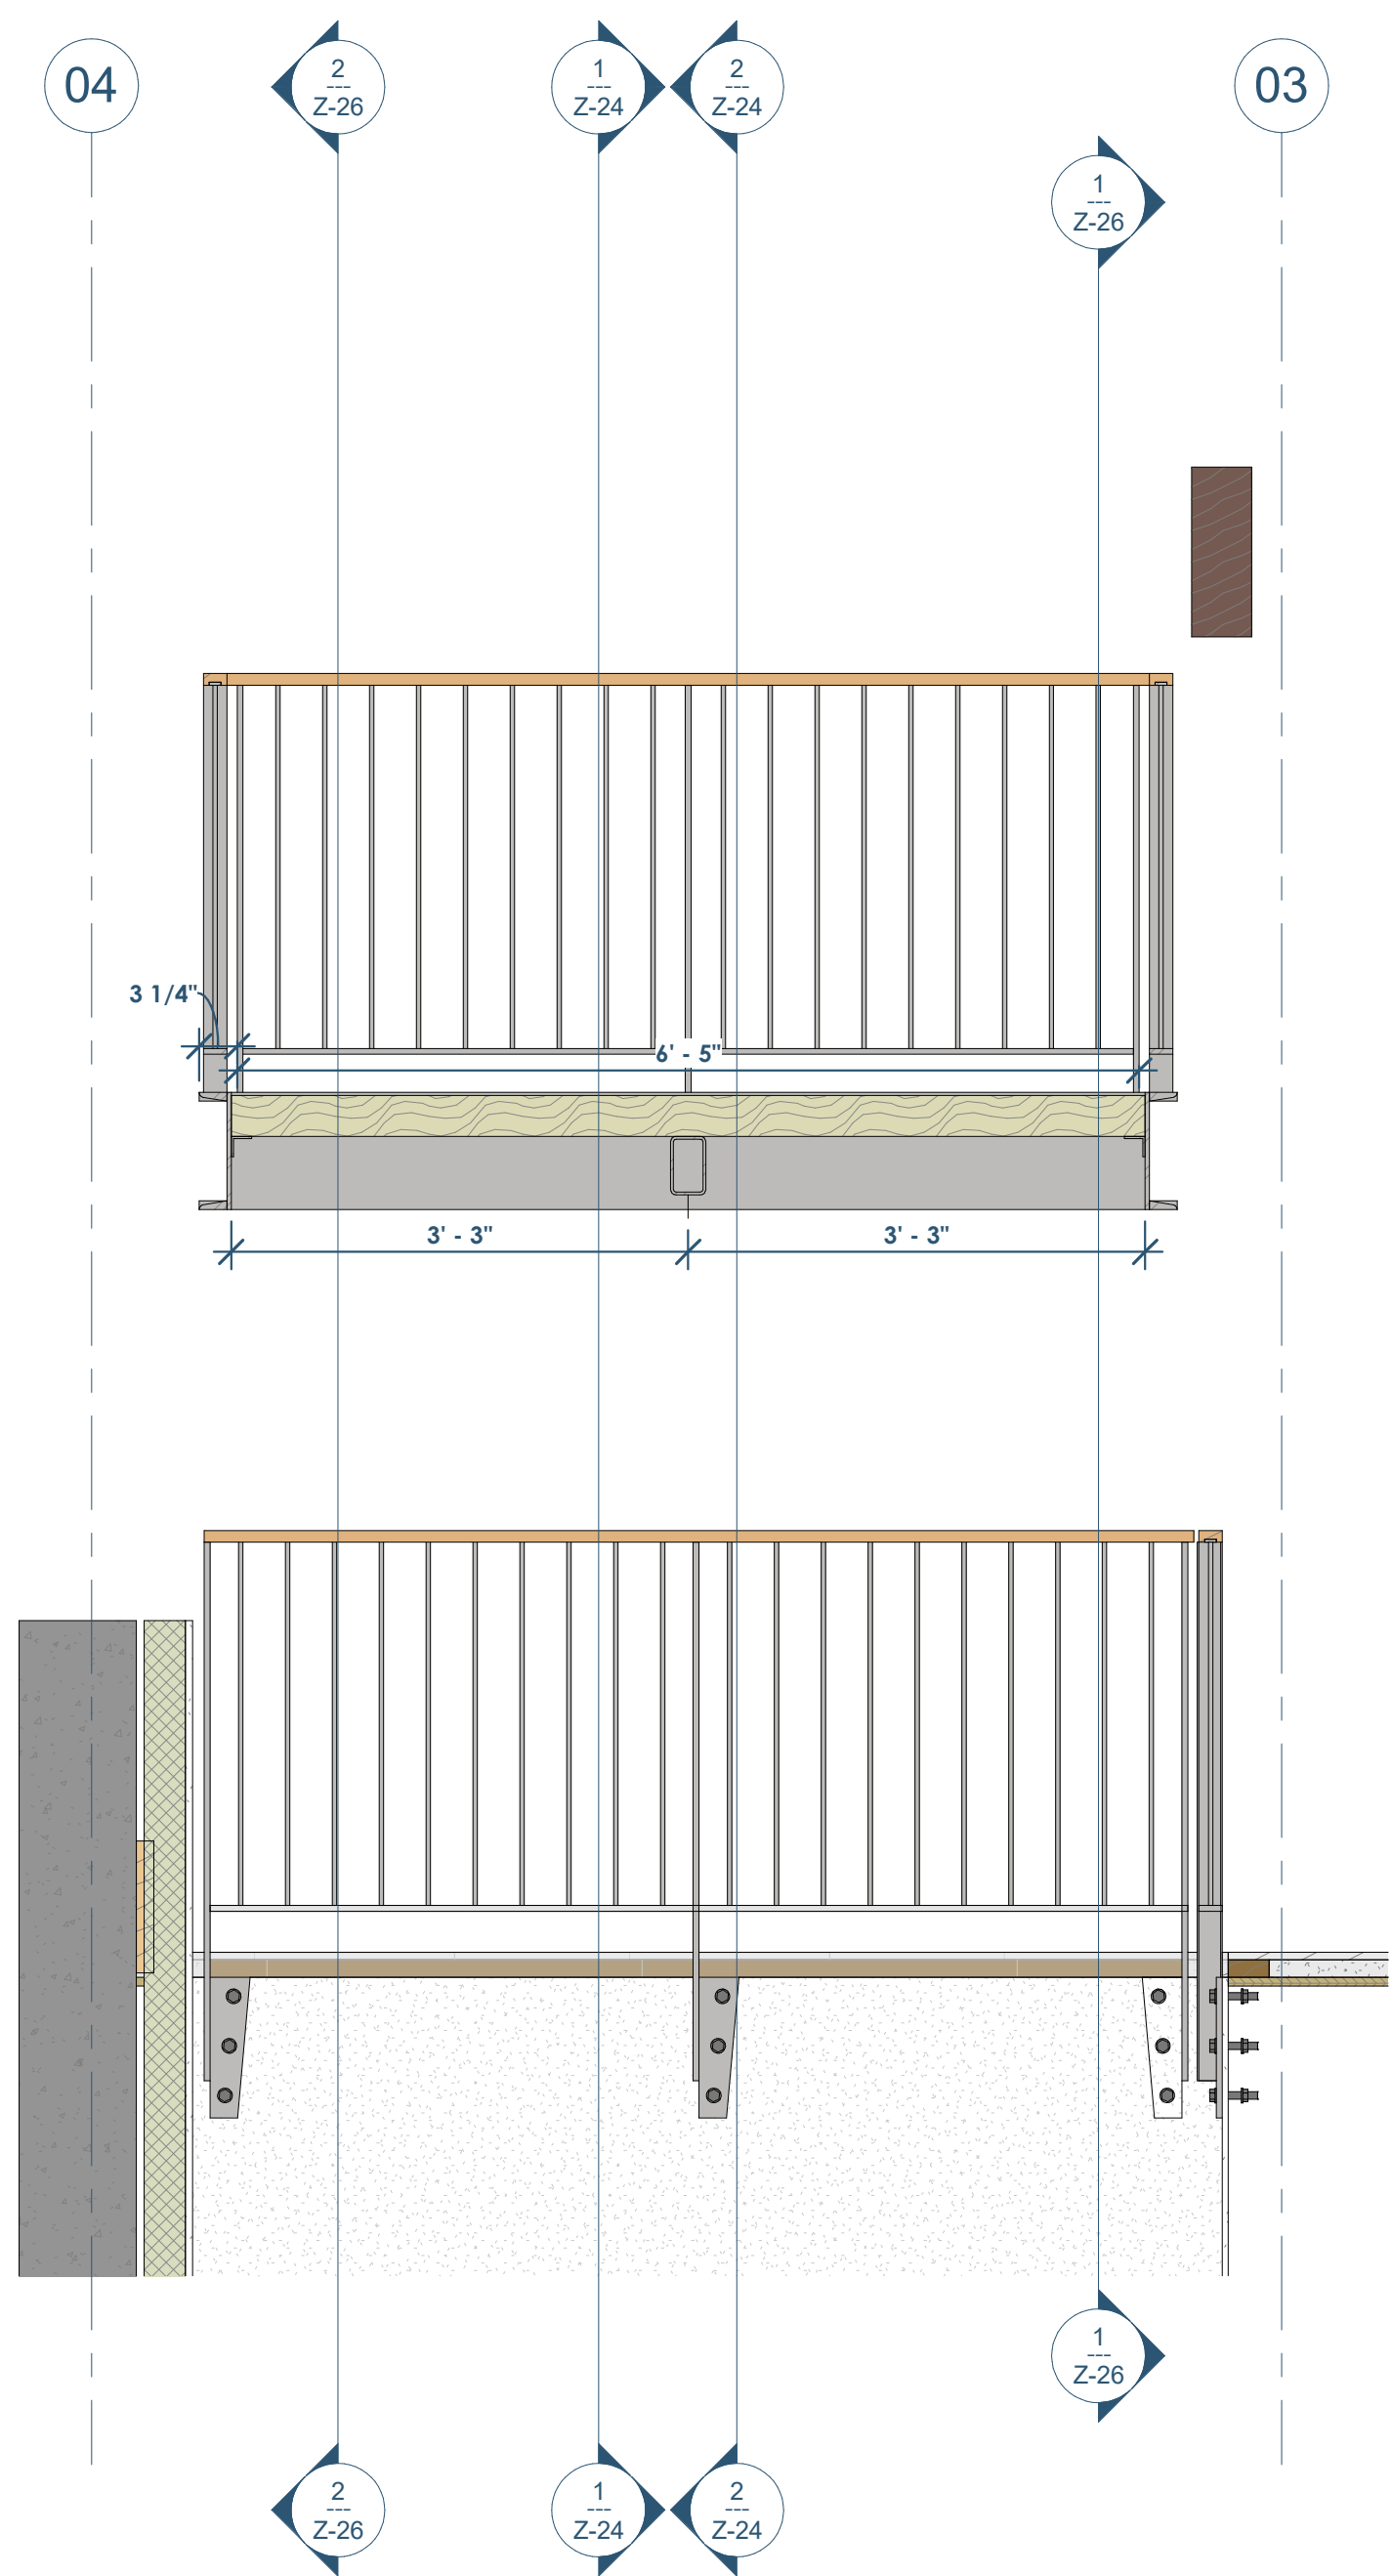


2 SECTION - AT LANDING - LOOKING WEST  
3/4" = 1'-0"

C

B

A

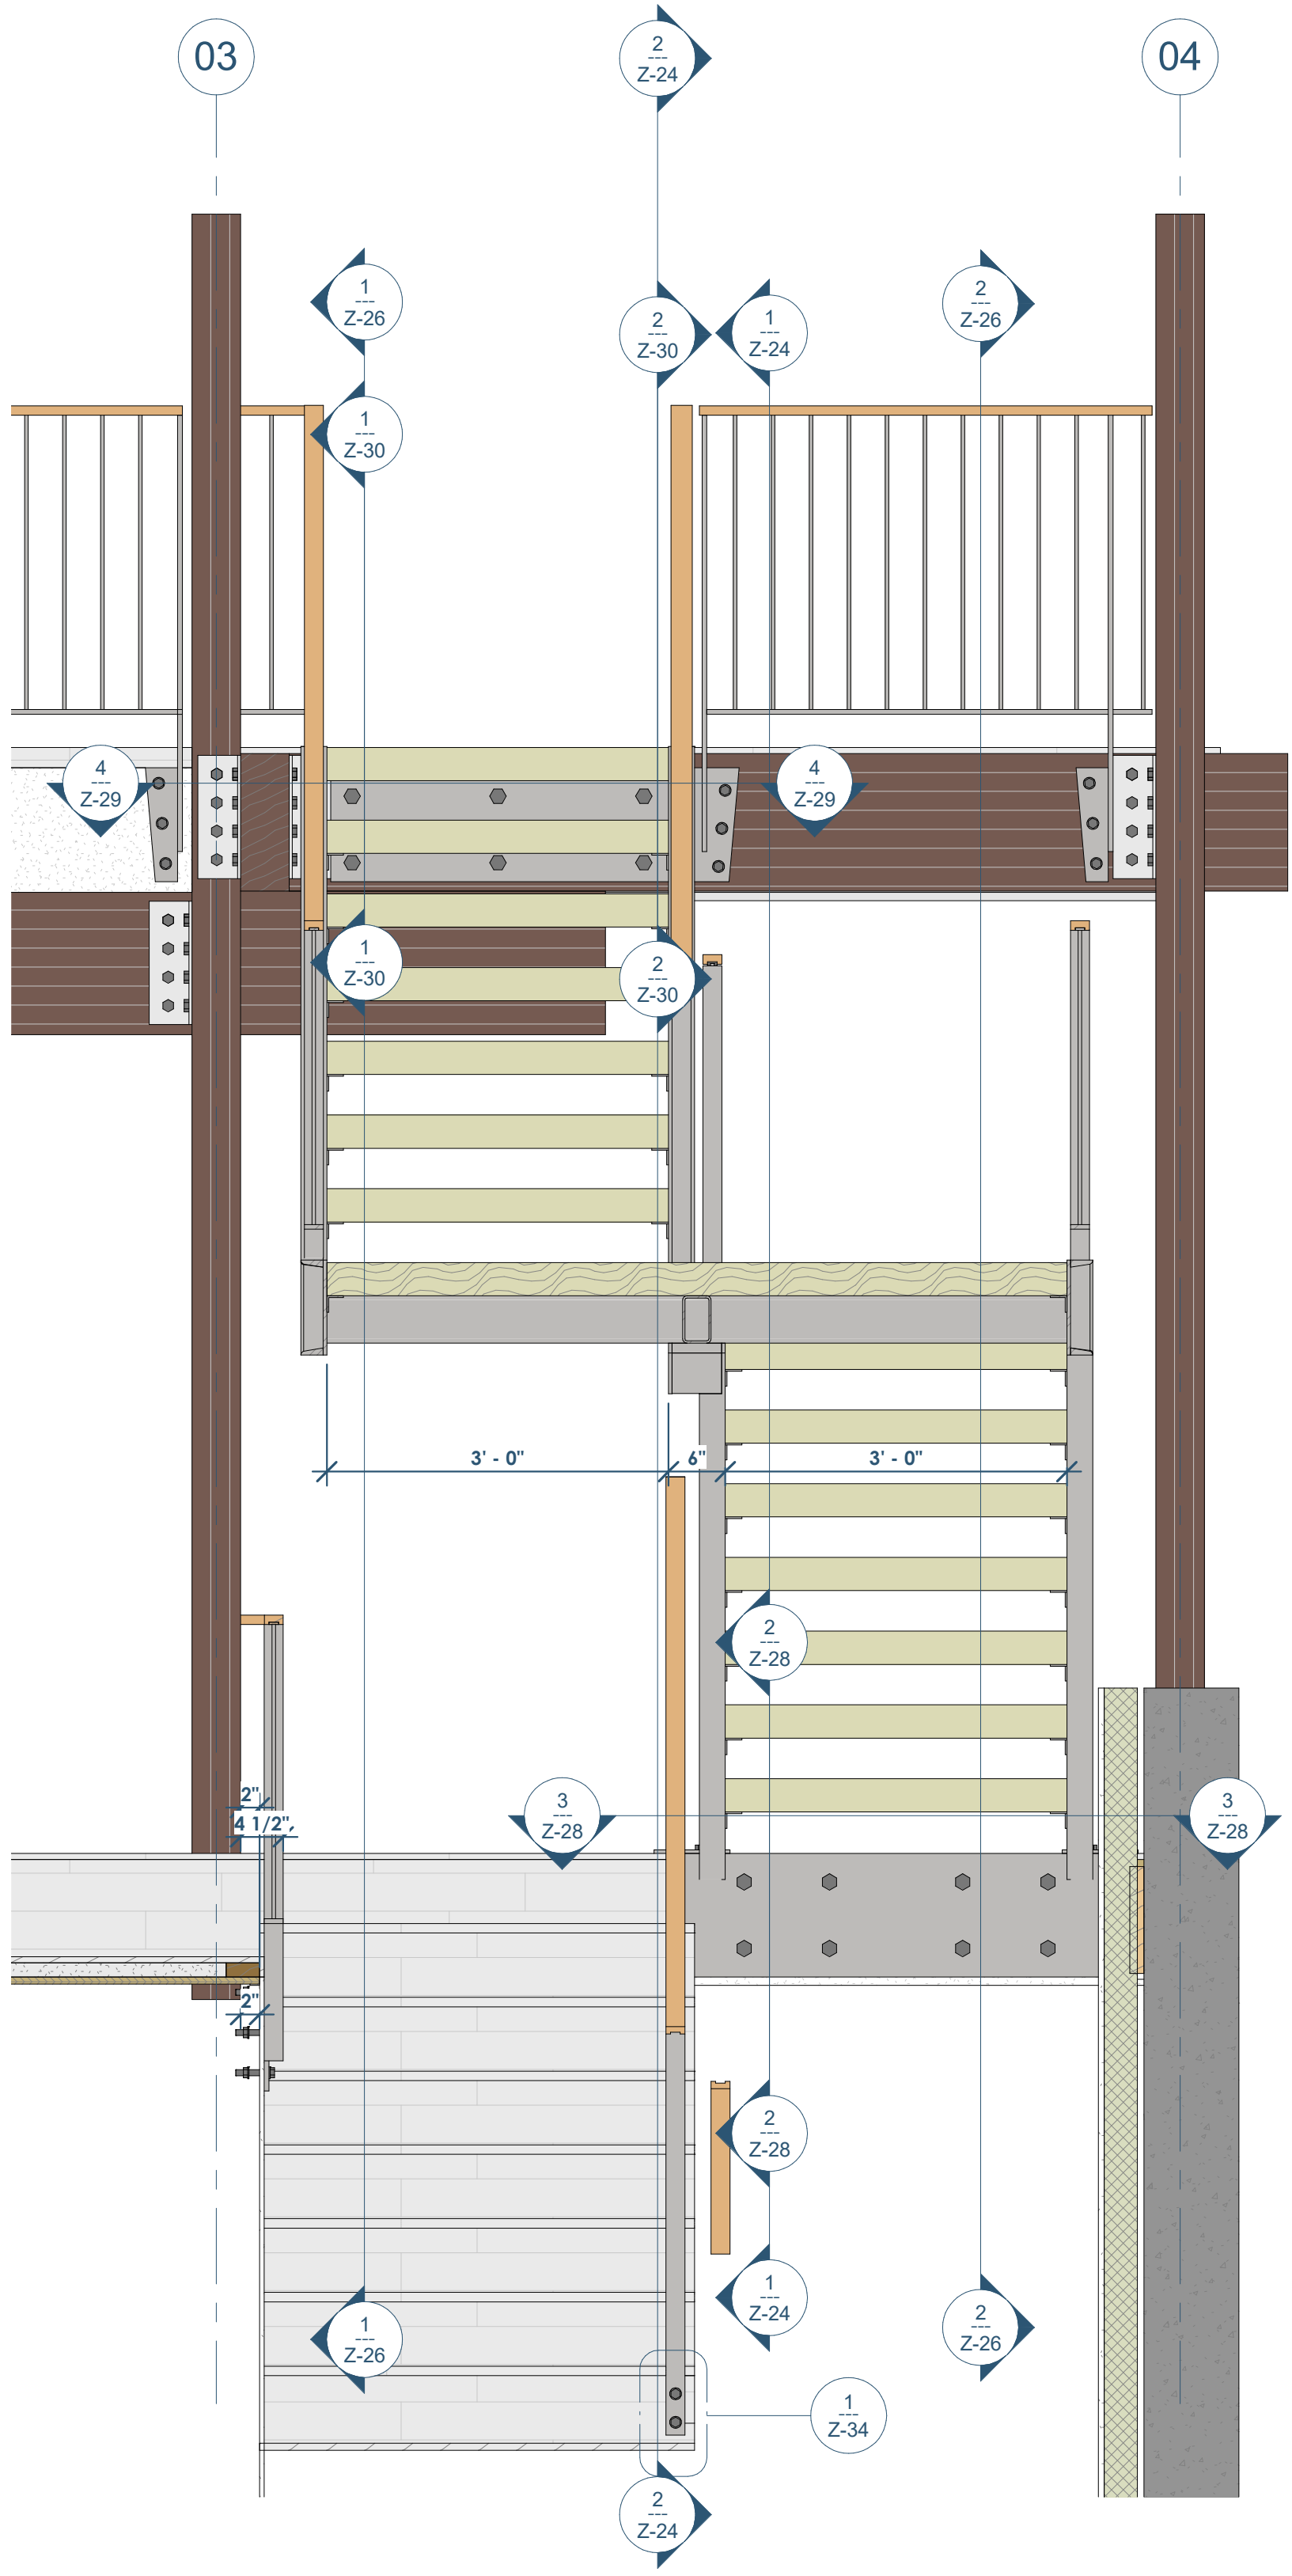

1 SECTION - AT LANDING - LOOKING EAST  
3/4" = 1'-0"



Architect: Ryan Schultz - OpeningDETAIL  
17 S Fairchild St | FL 7  
Madison, WI 53703  
ryan@openingdesign.com | 773.425.6456

STAIR SECTIONS - NORTH/SOUTH - 05/08/2020  
AALSETH RESIDENCE  
3196 AALSETH LN - STOUGHTON, WI 53589

Z-27

5

4


3

2


1





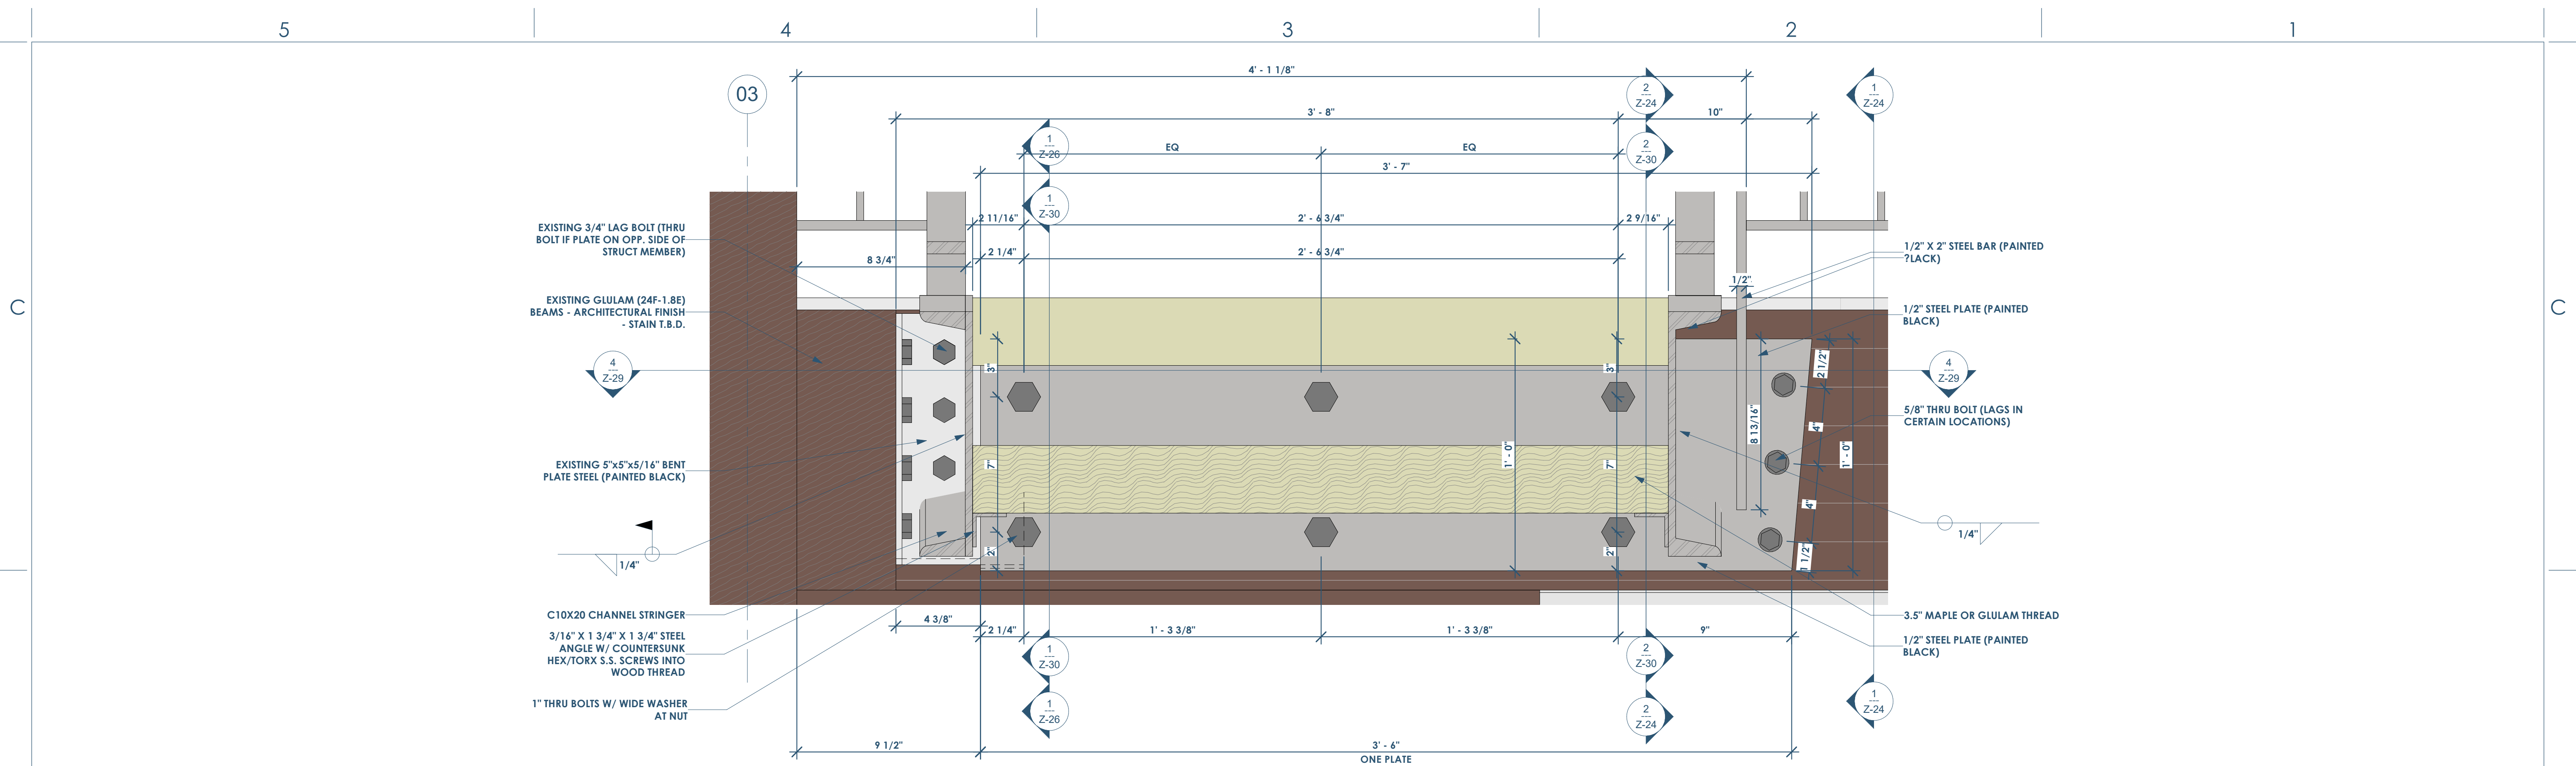

① DETAIL - TOP OF STAIRS - LOOKING EAST  
3" = 1'-0"

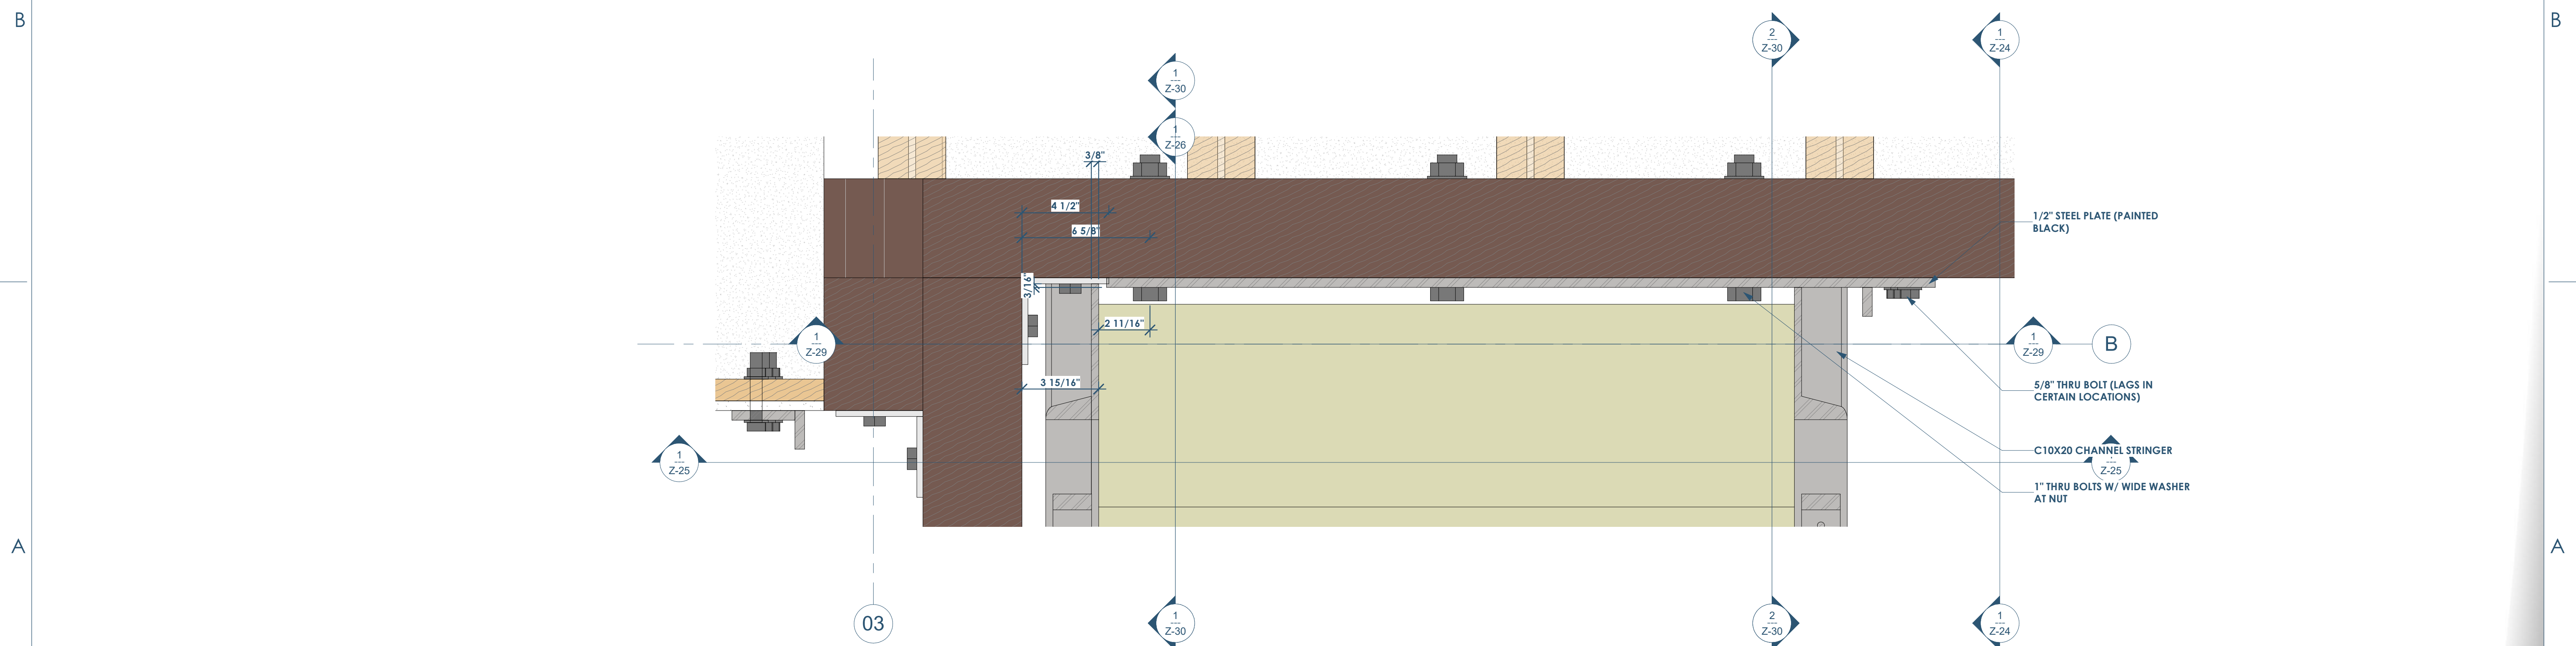

④ DETAIL - TOP OF STAIRS - PLAN  
3" = 1'-0"



5 4 3 2 1

C


B

A


C

B

A

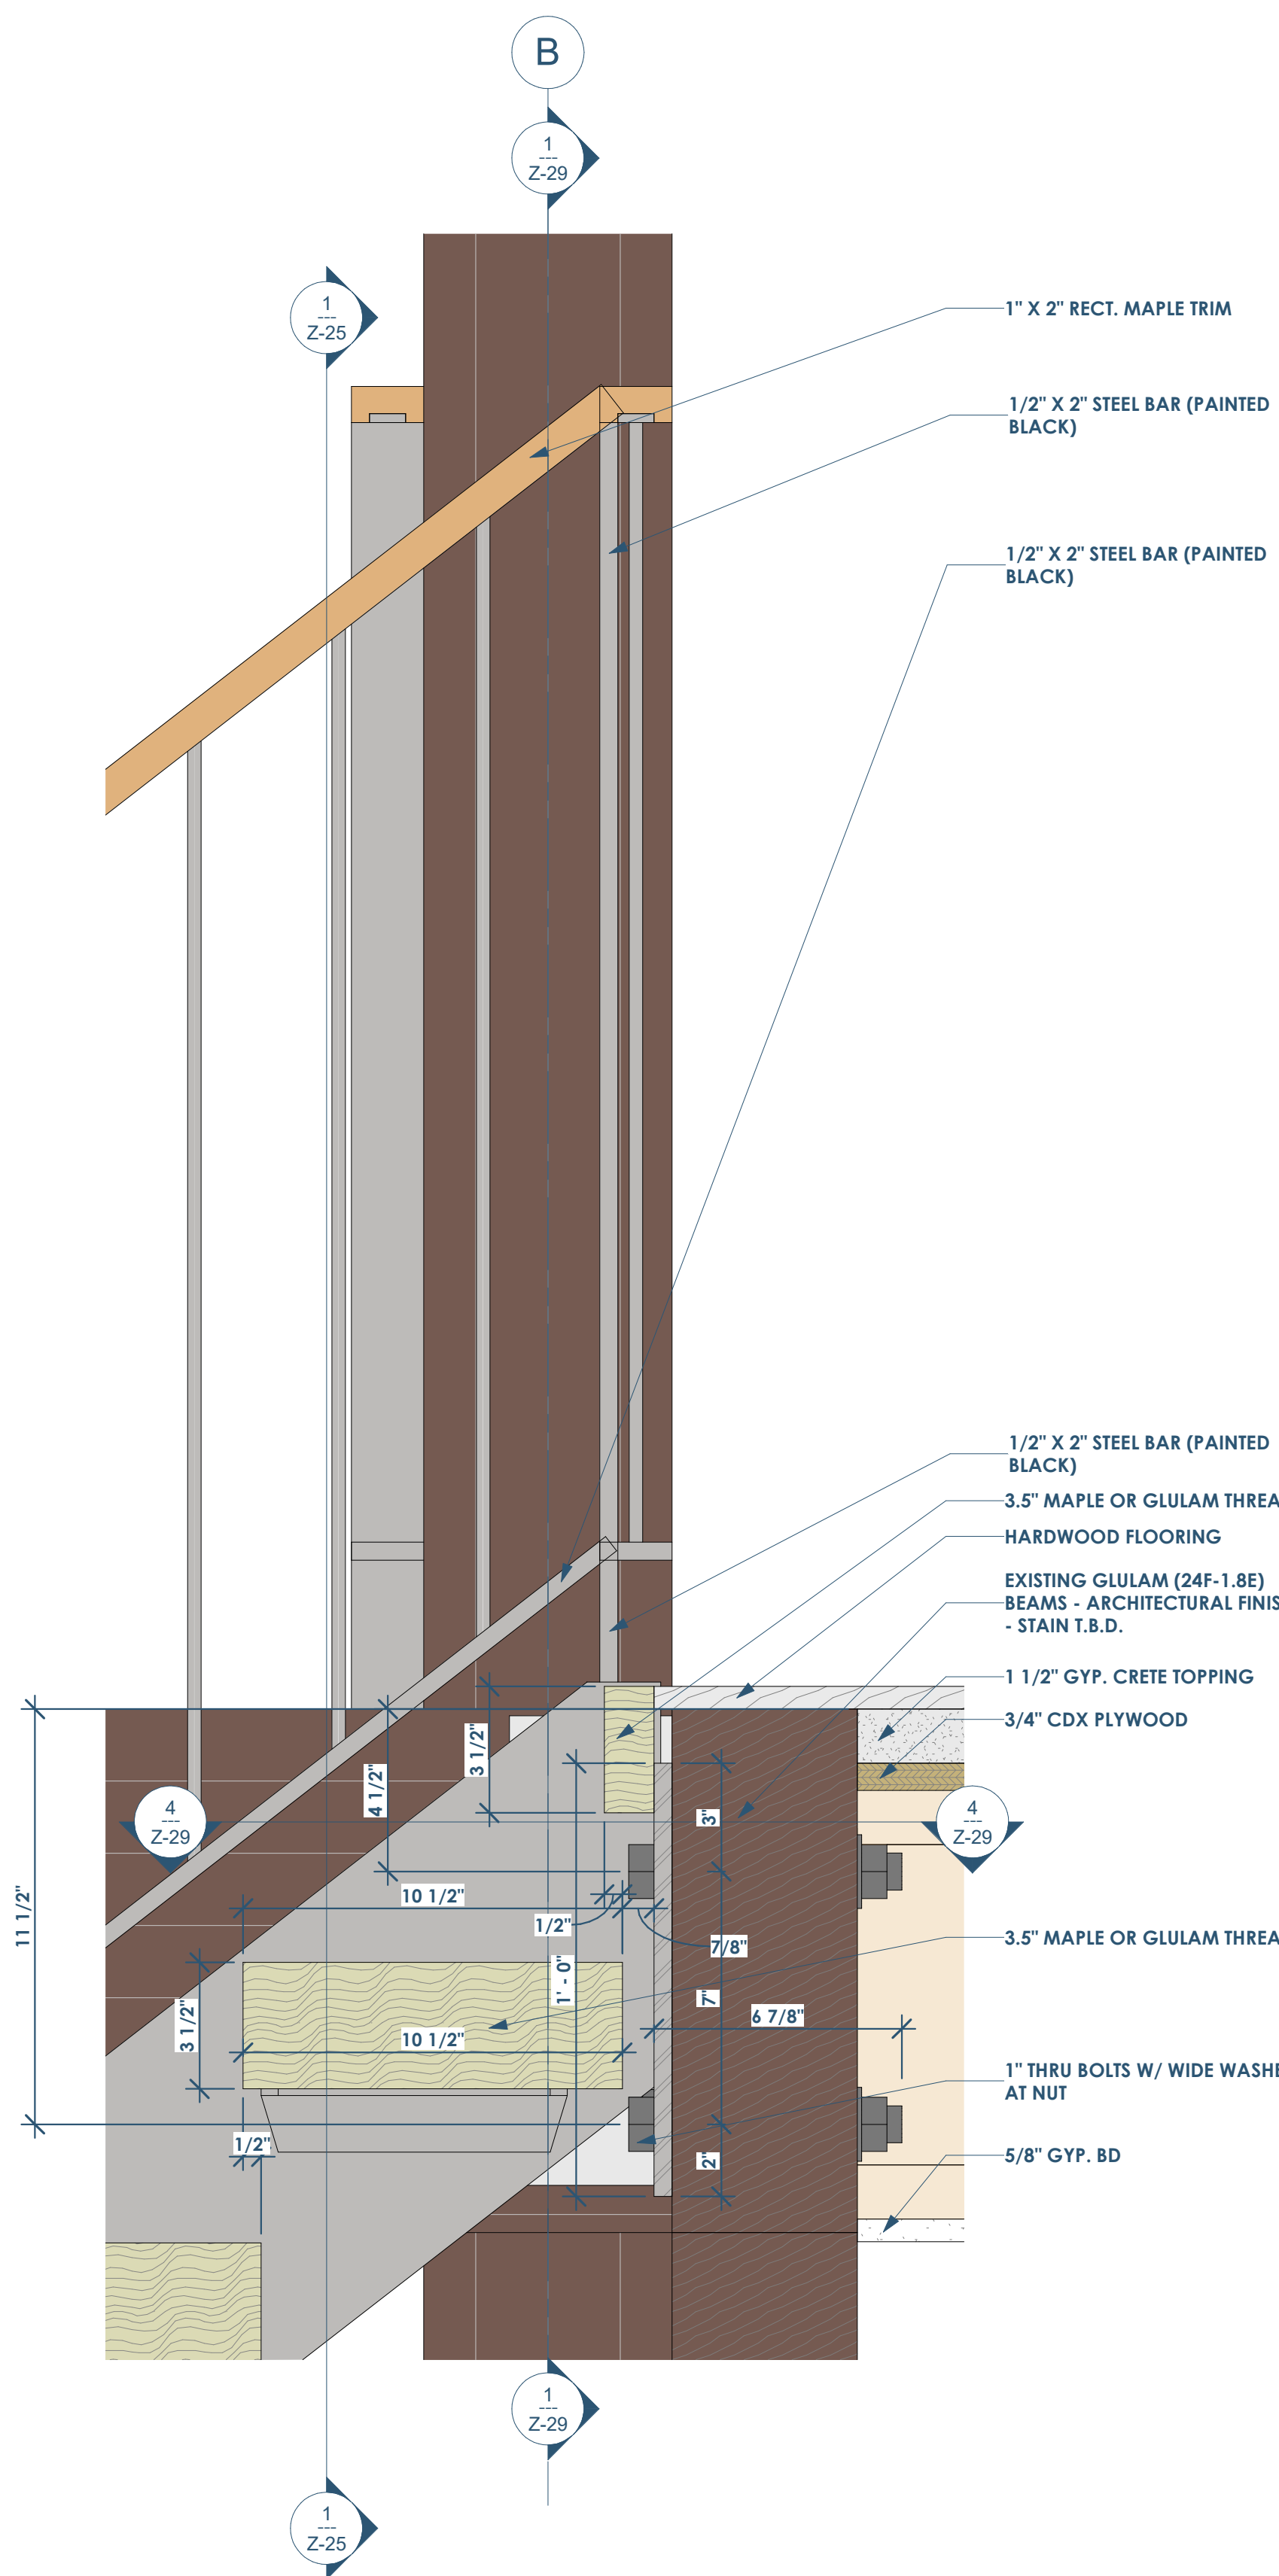

① DETAIL - TOP OF STAIRS - LOOKING NORTH  
3" = 1'-0"

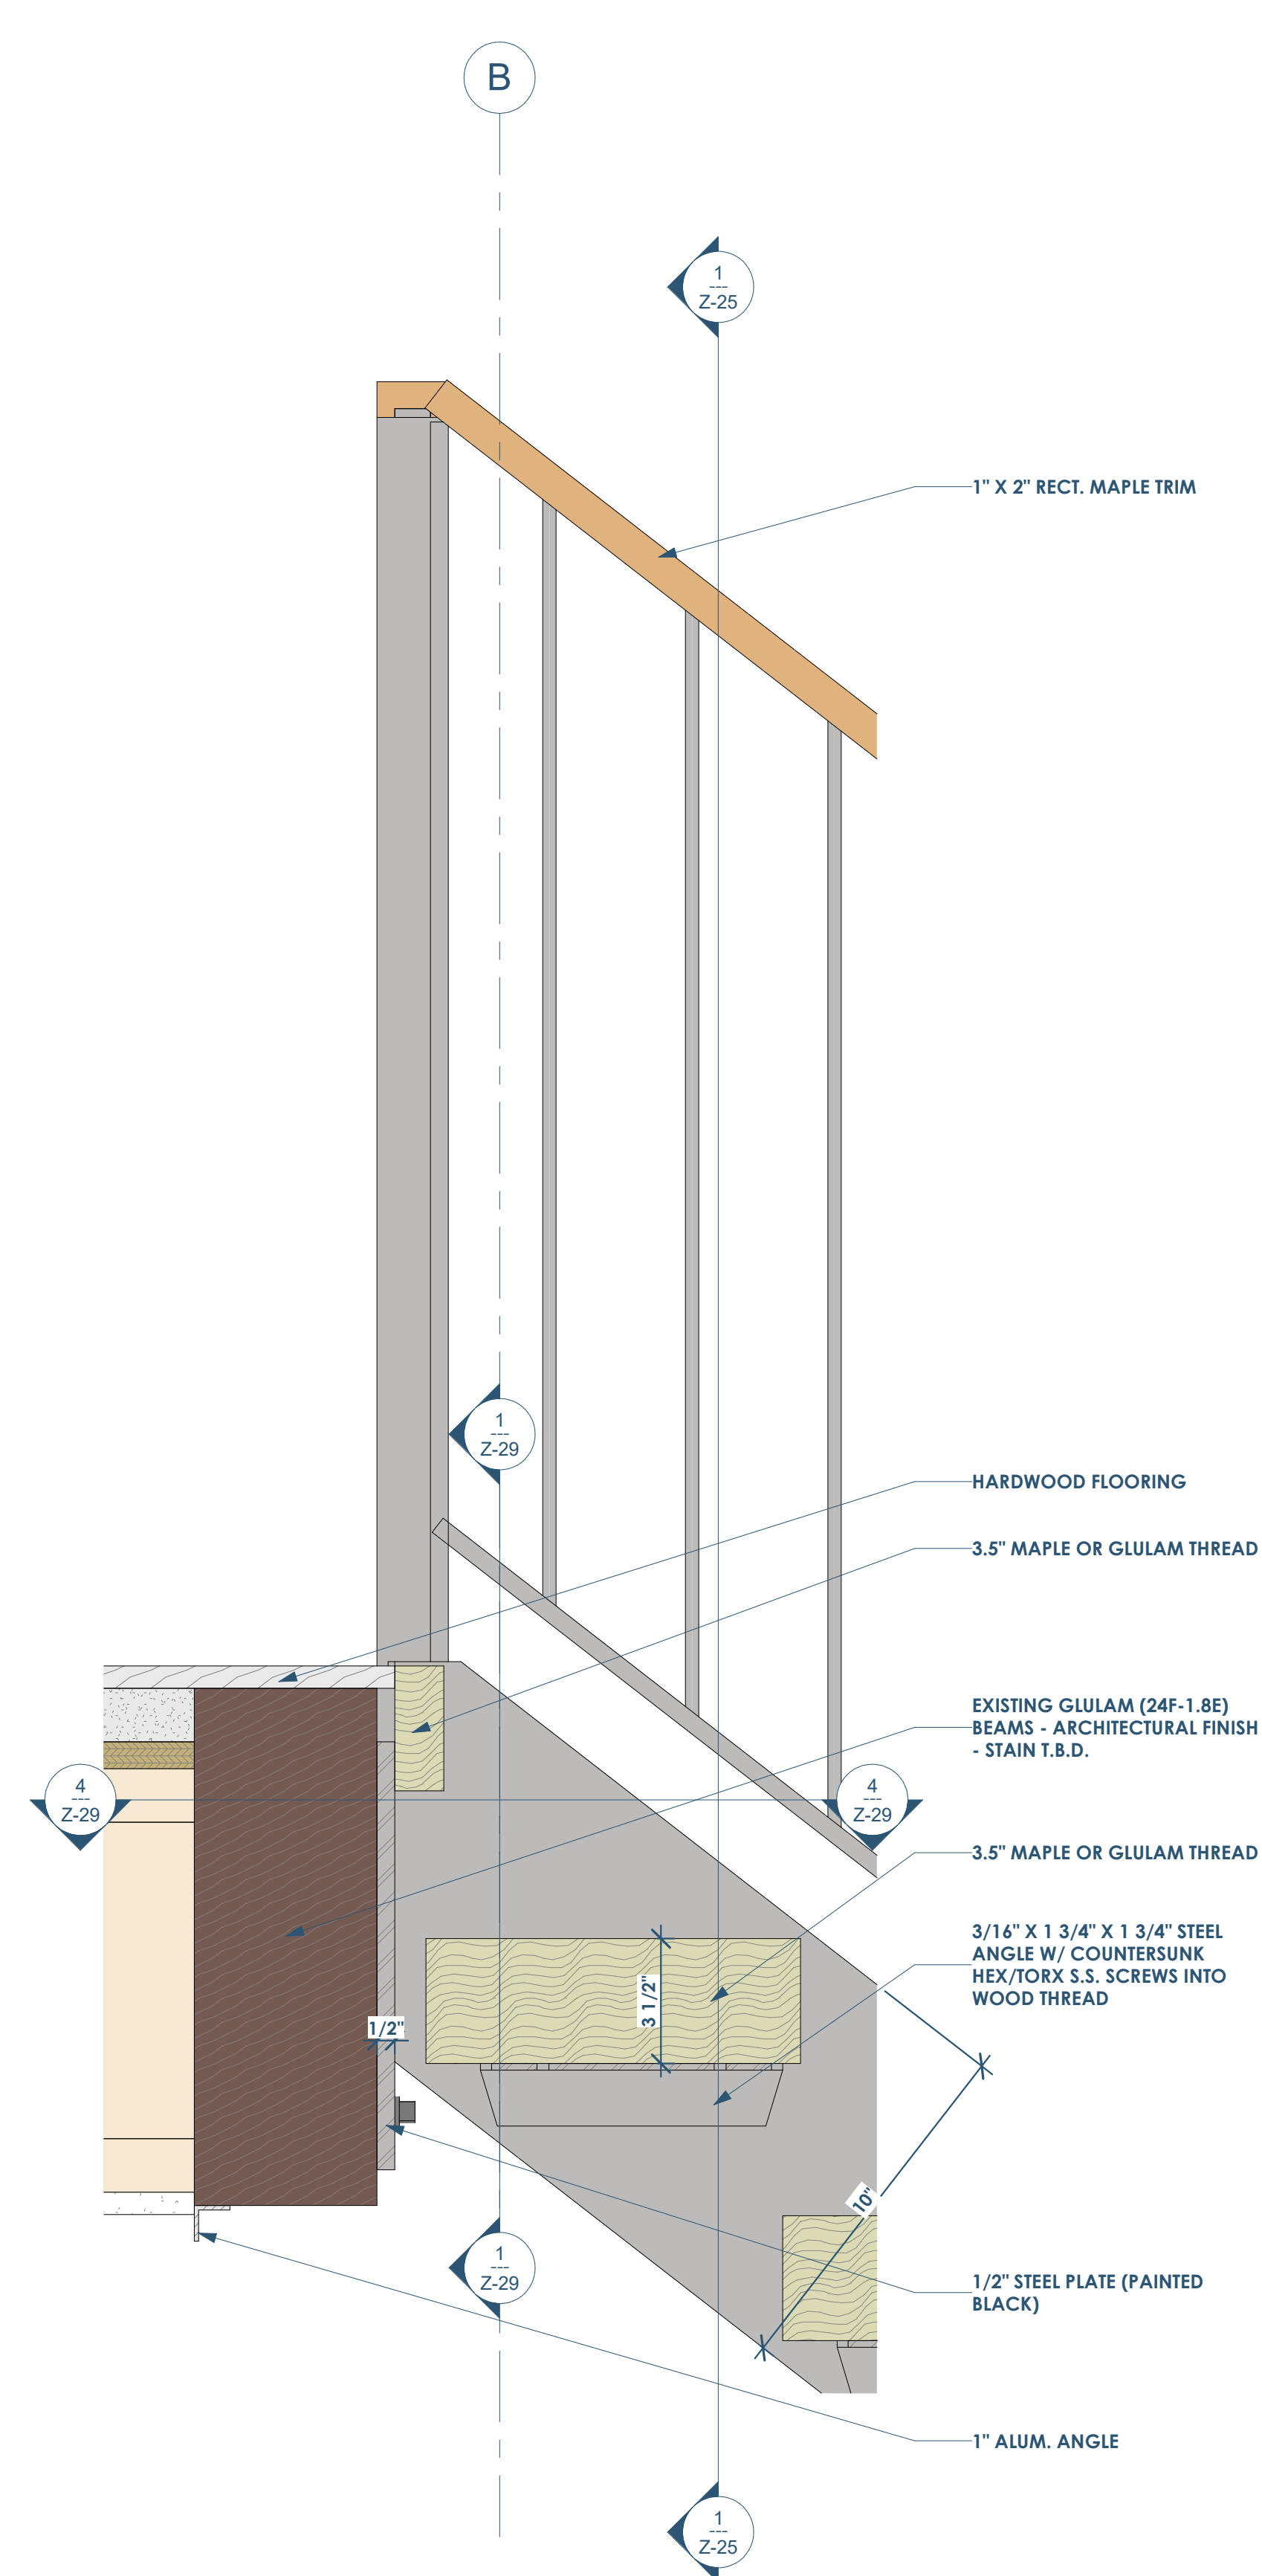

② DETAIL - TOP OF STAIRS - LOOKING SOUTH  
3" = 1'-0"




Architect: Ryan Schultiz - OpeningDETAIL  
17 S Fairchild St | FL 7  
Madison, WI 53703  
ryan@openingdesign.com | 773.425.6456

STAIR - DETAILS - 2ND FLOOR - 05/08/2020  
AALSETH RESIDENCE  
3196 AALSETH LN - STOUGHTON, WI 53589

Z-30

5 4 3 2 1



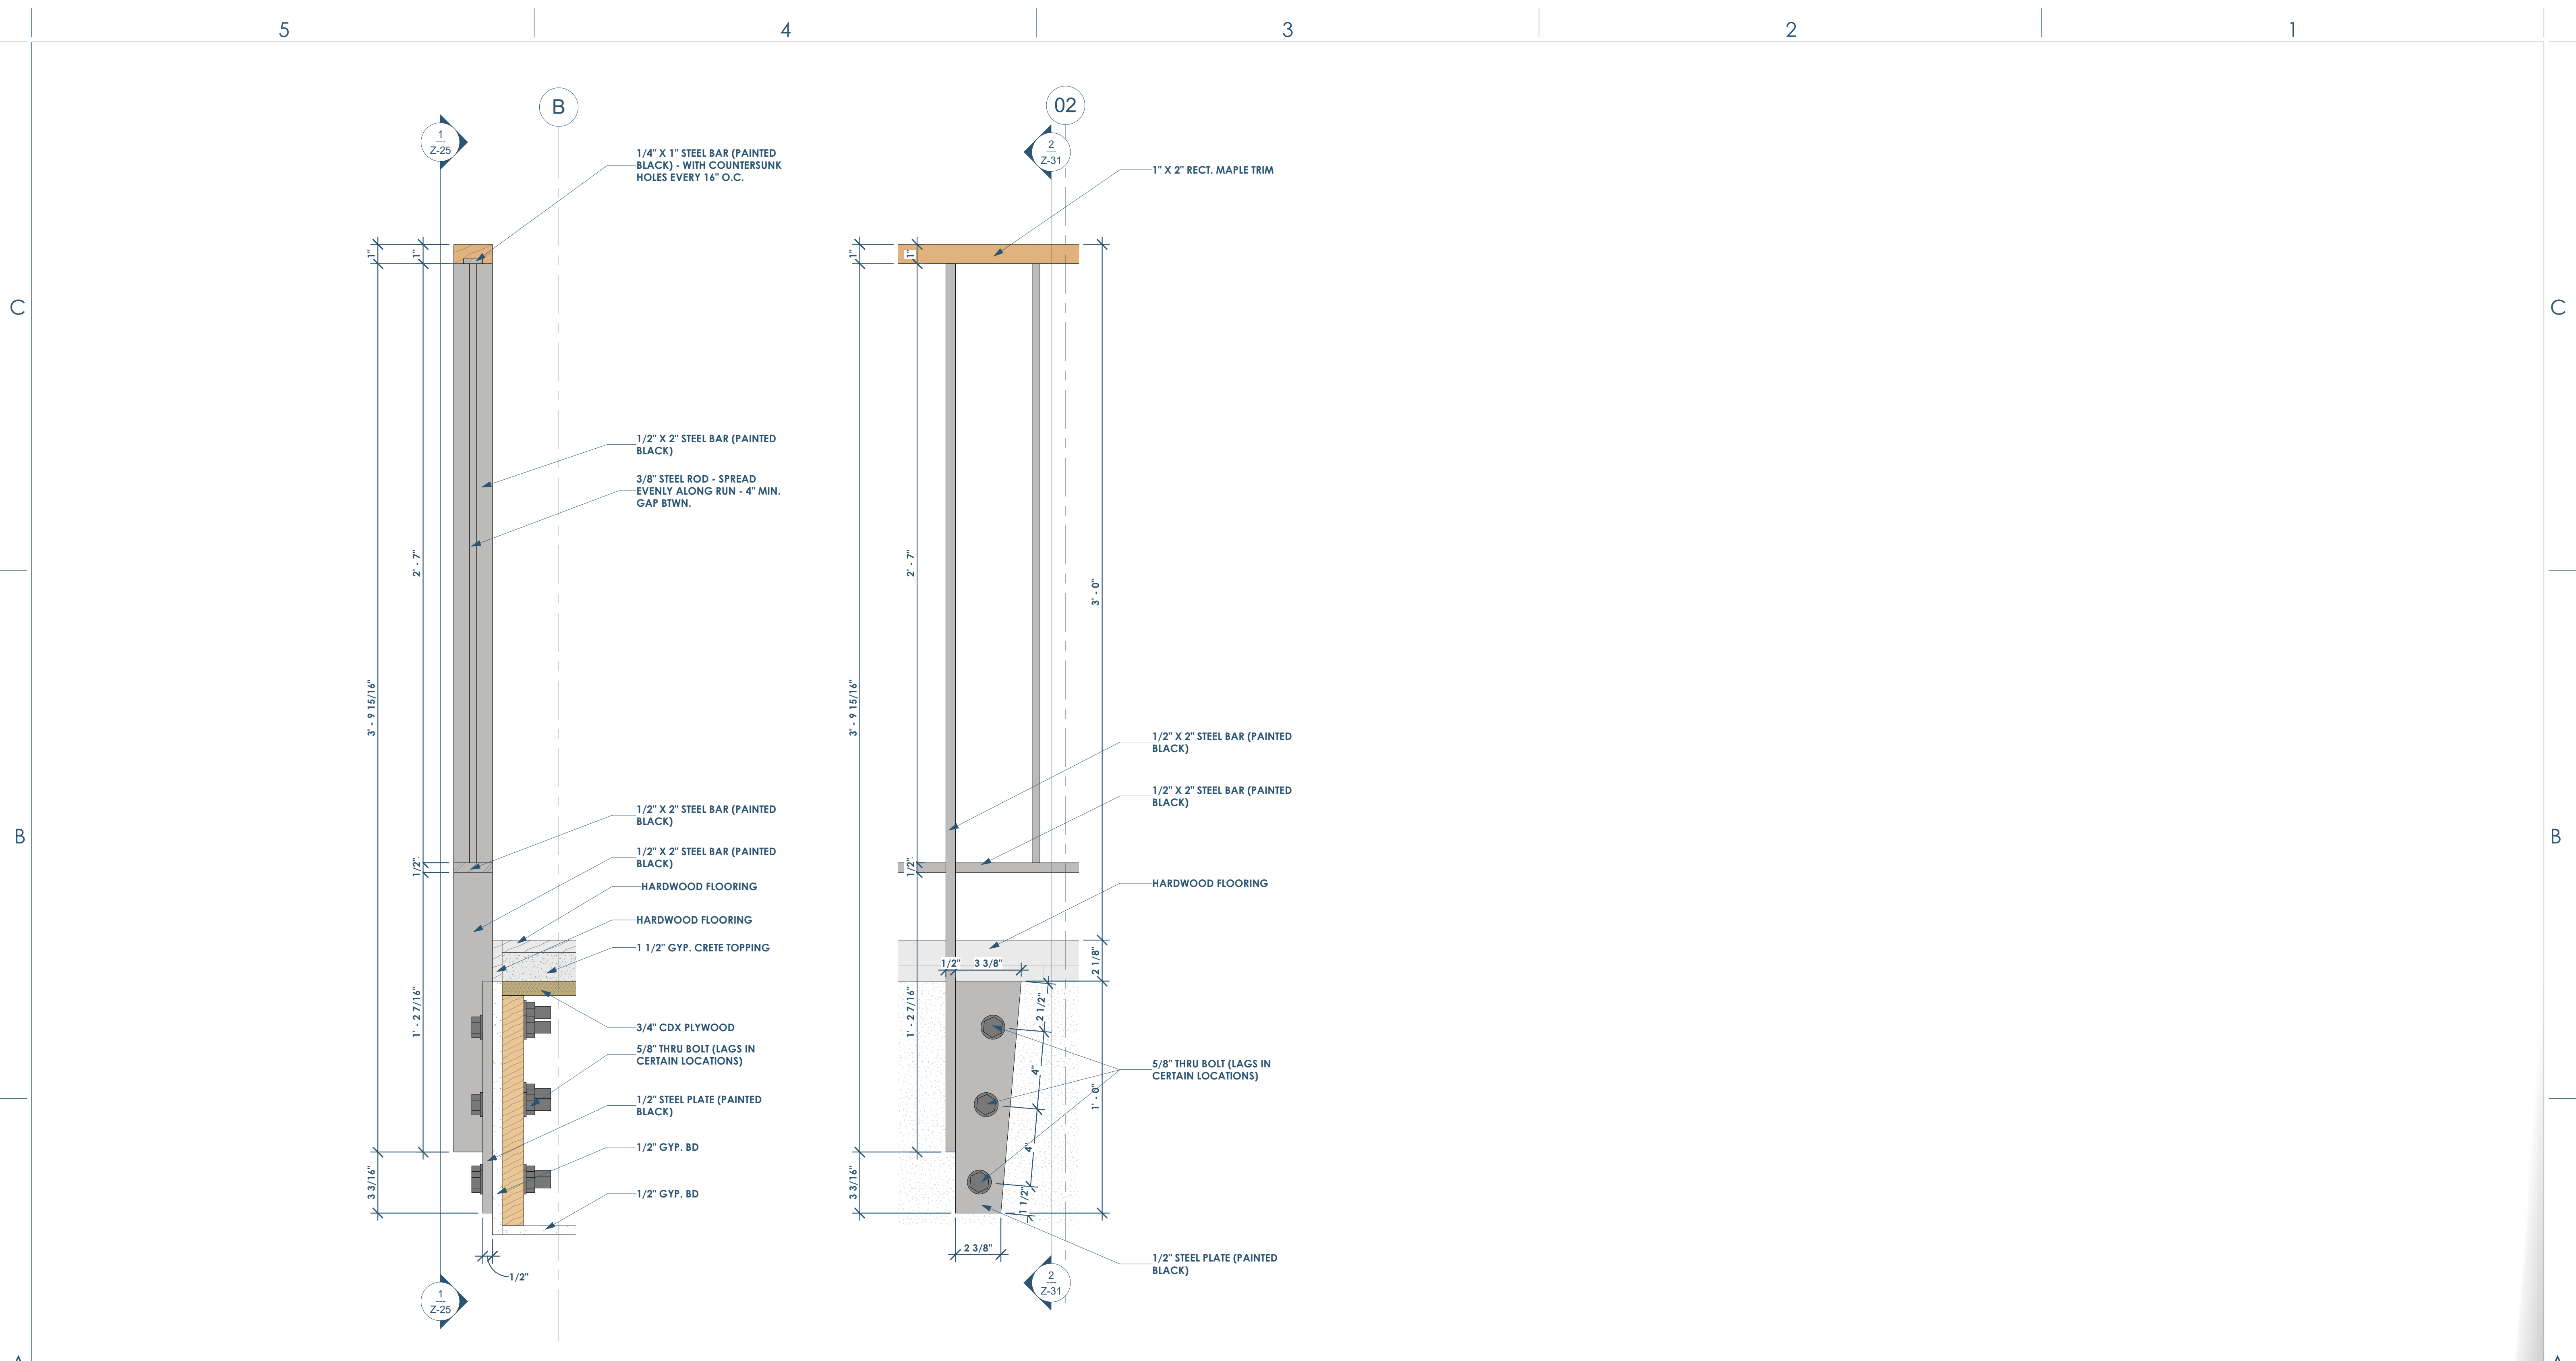

2 RAILING - SECTION 3" = 1'-0"

1 RAILING - FRONT ELEVATION 3" = 1'-0"



② STAIRS - 3D - PERSPECTIVE Copy 1 Copy 1

③ STAIRS - 3D - PERSPECTIVE

① STAIRS - 3D - PERSPECTIVE Copy 1





